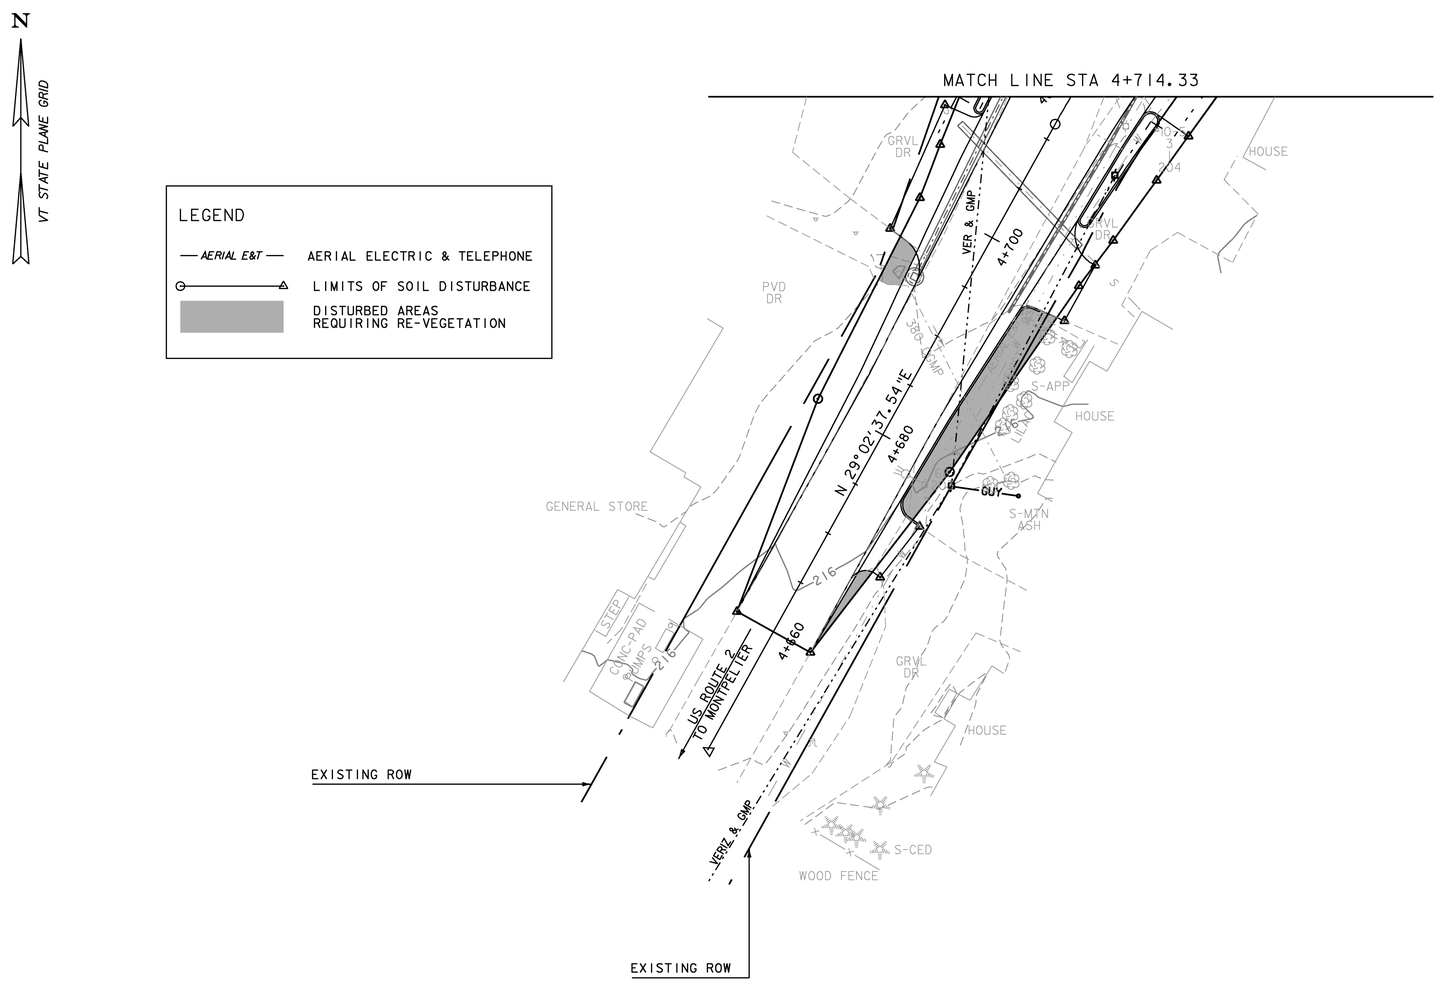

0 10 20 30

SCALE IN METERS

PROJECT NAME:	EAST MONTPELIER
PROJECT NUMBER:	STPG 028 - 3(35)S

FILE NAME: t98b028ecfinalbdr.dgn	PLOT DATE: 22-MAR-2010
PROJECT LEADER: J. SCHULTZ	DRAWN BY: J. DEVLIN
DESIGNED BY: J. GRUCHACZ	CHECKED BY: J. SCHULTZ
EPSC FINAL CONDITIONS SHEET 1	SHEET 57 OF 142