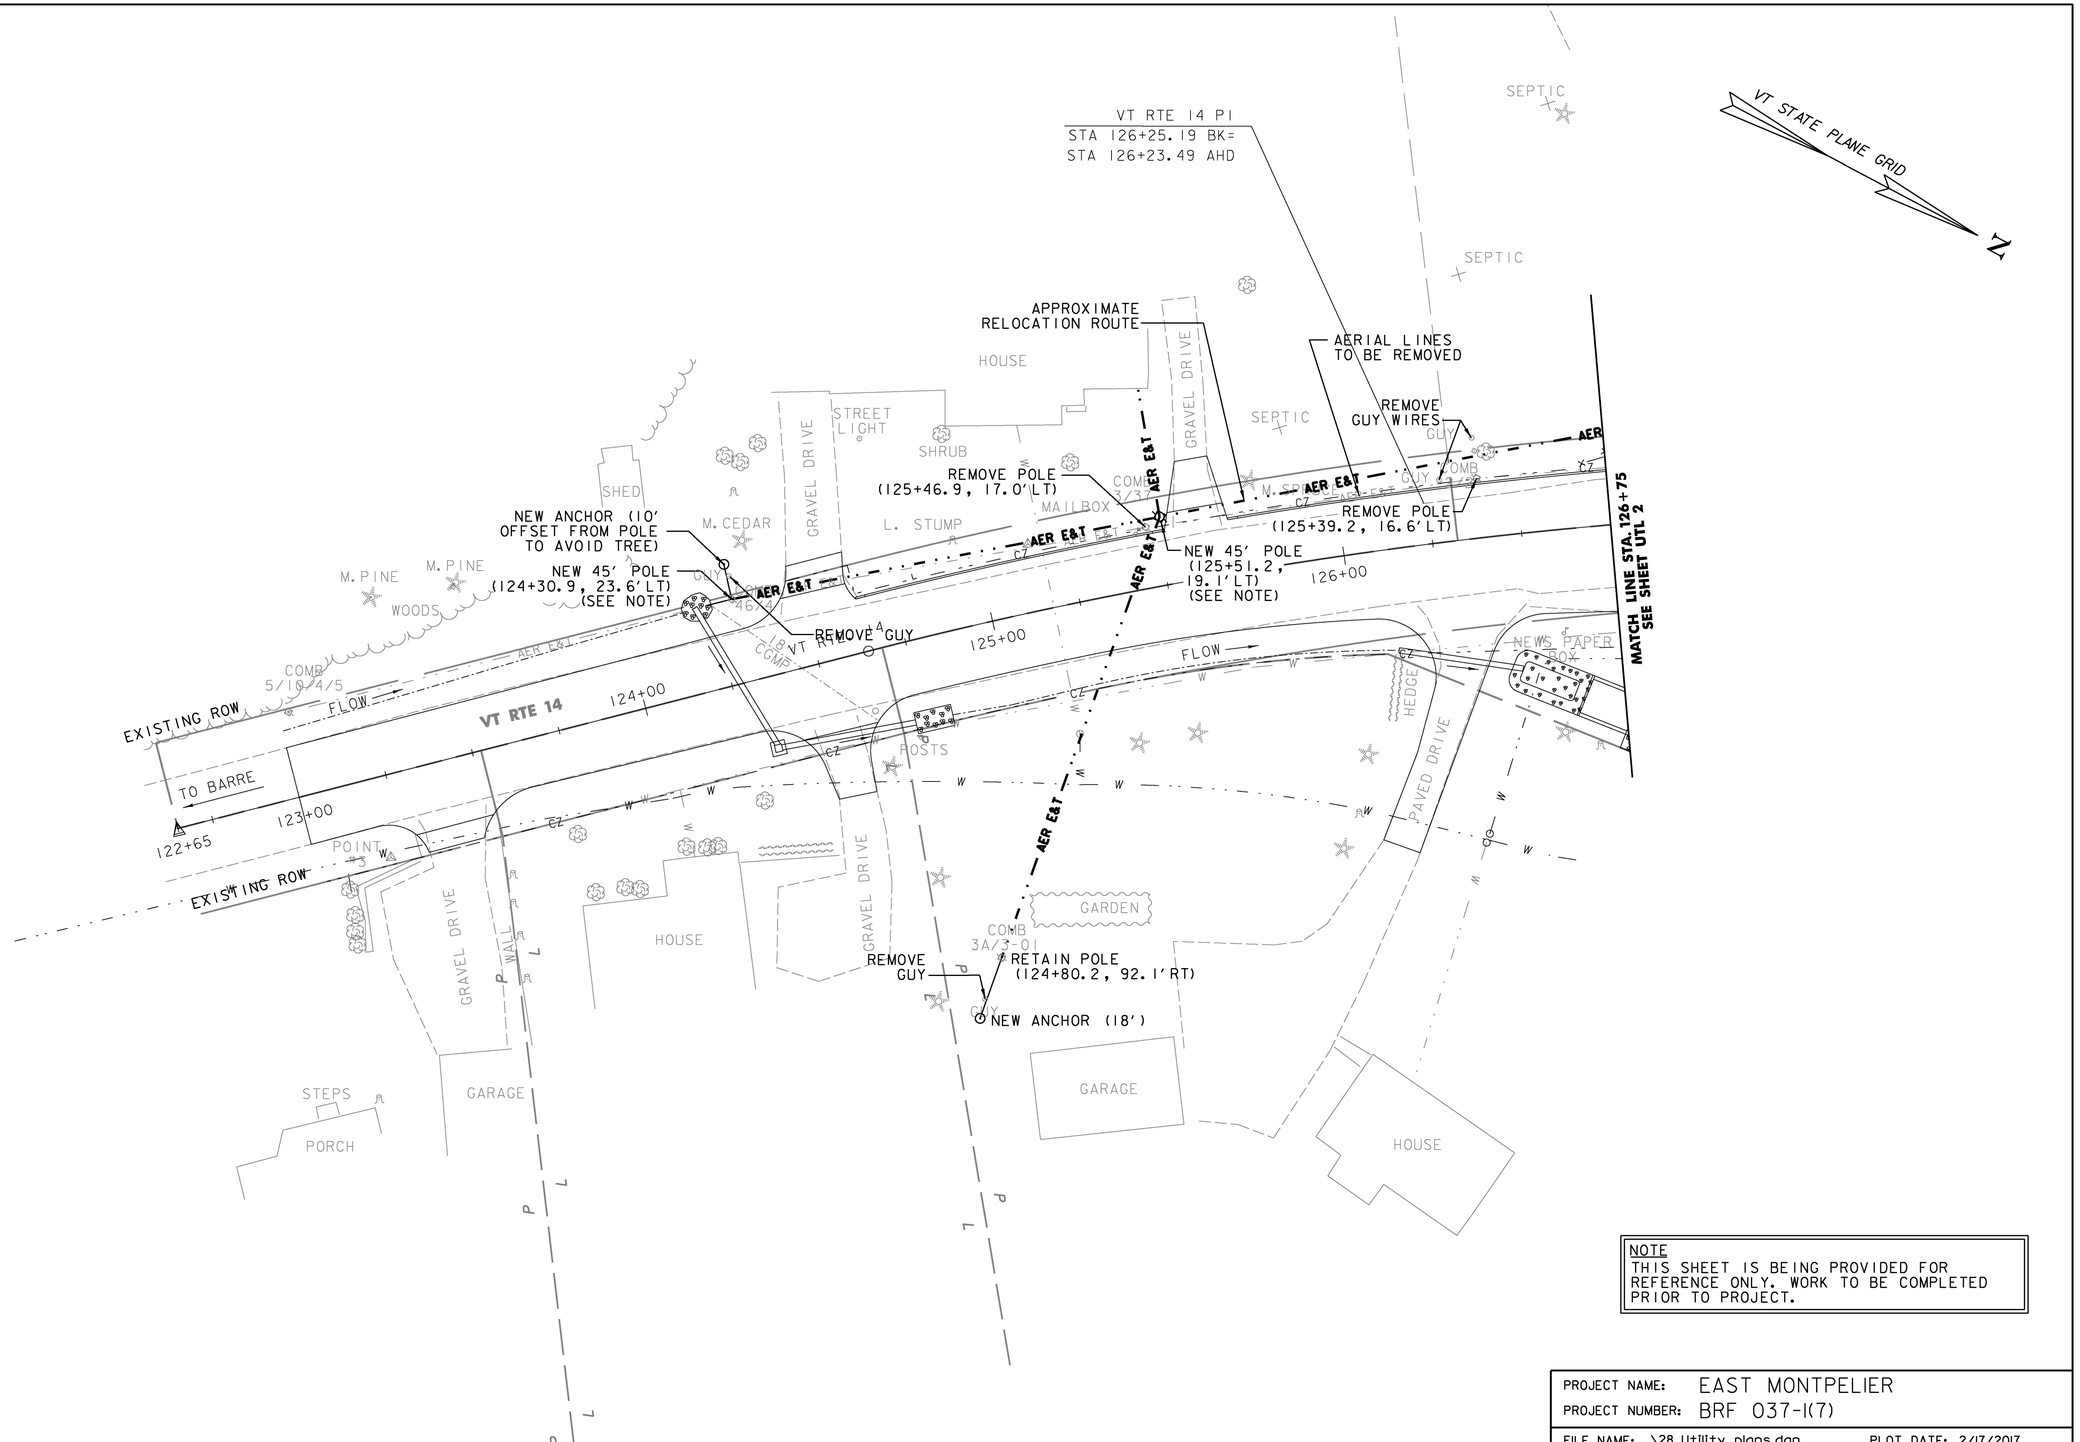

NOTE
THIS SHEET IS BEING PROVIDED FOR REFERENCE ONLY. WORK TO BE COMPLETED PRIOR TO PROJECT.

0 20 40
SCALE

Stantec

PROJECT NAME: EAST MONTPELIER	
PROJECT NUMBER: BRF 037-1(7)	
FILE NAME: ...\28_Utility plans.dgn	PLOT DATE: 2/17/2017
PROJECT LEADER: T. KNIGHT	DRAWN BY: E. ALLING
DESIGNED BY: K. RICHARDSON	CHECKED BY: G. GOYETTE
UTILITIES PLANS-UTL 1	SHEET 43 OF 158