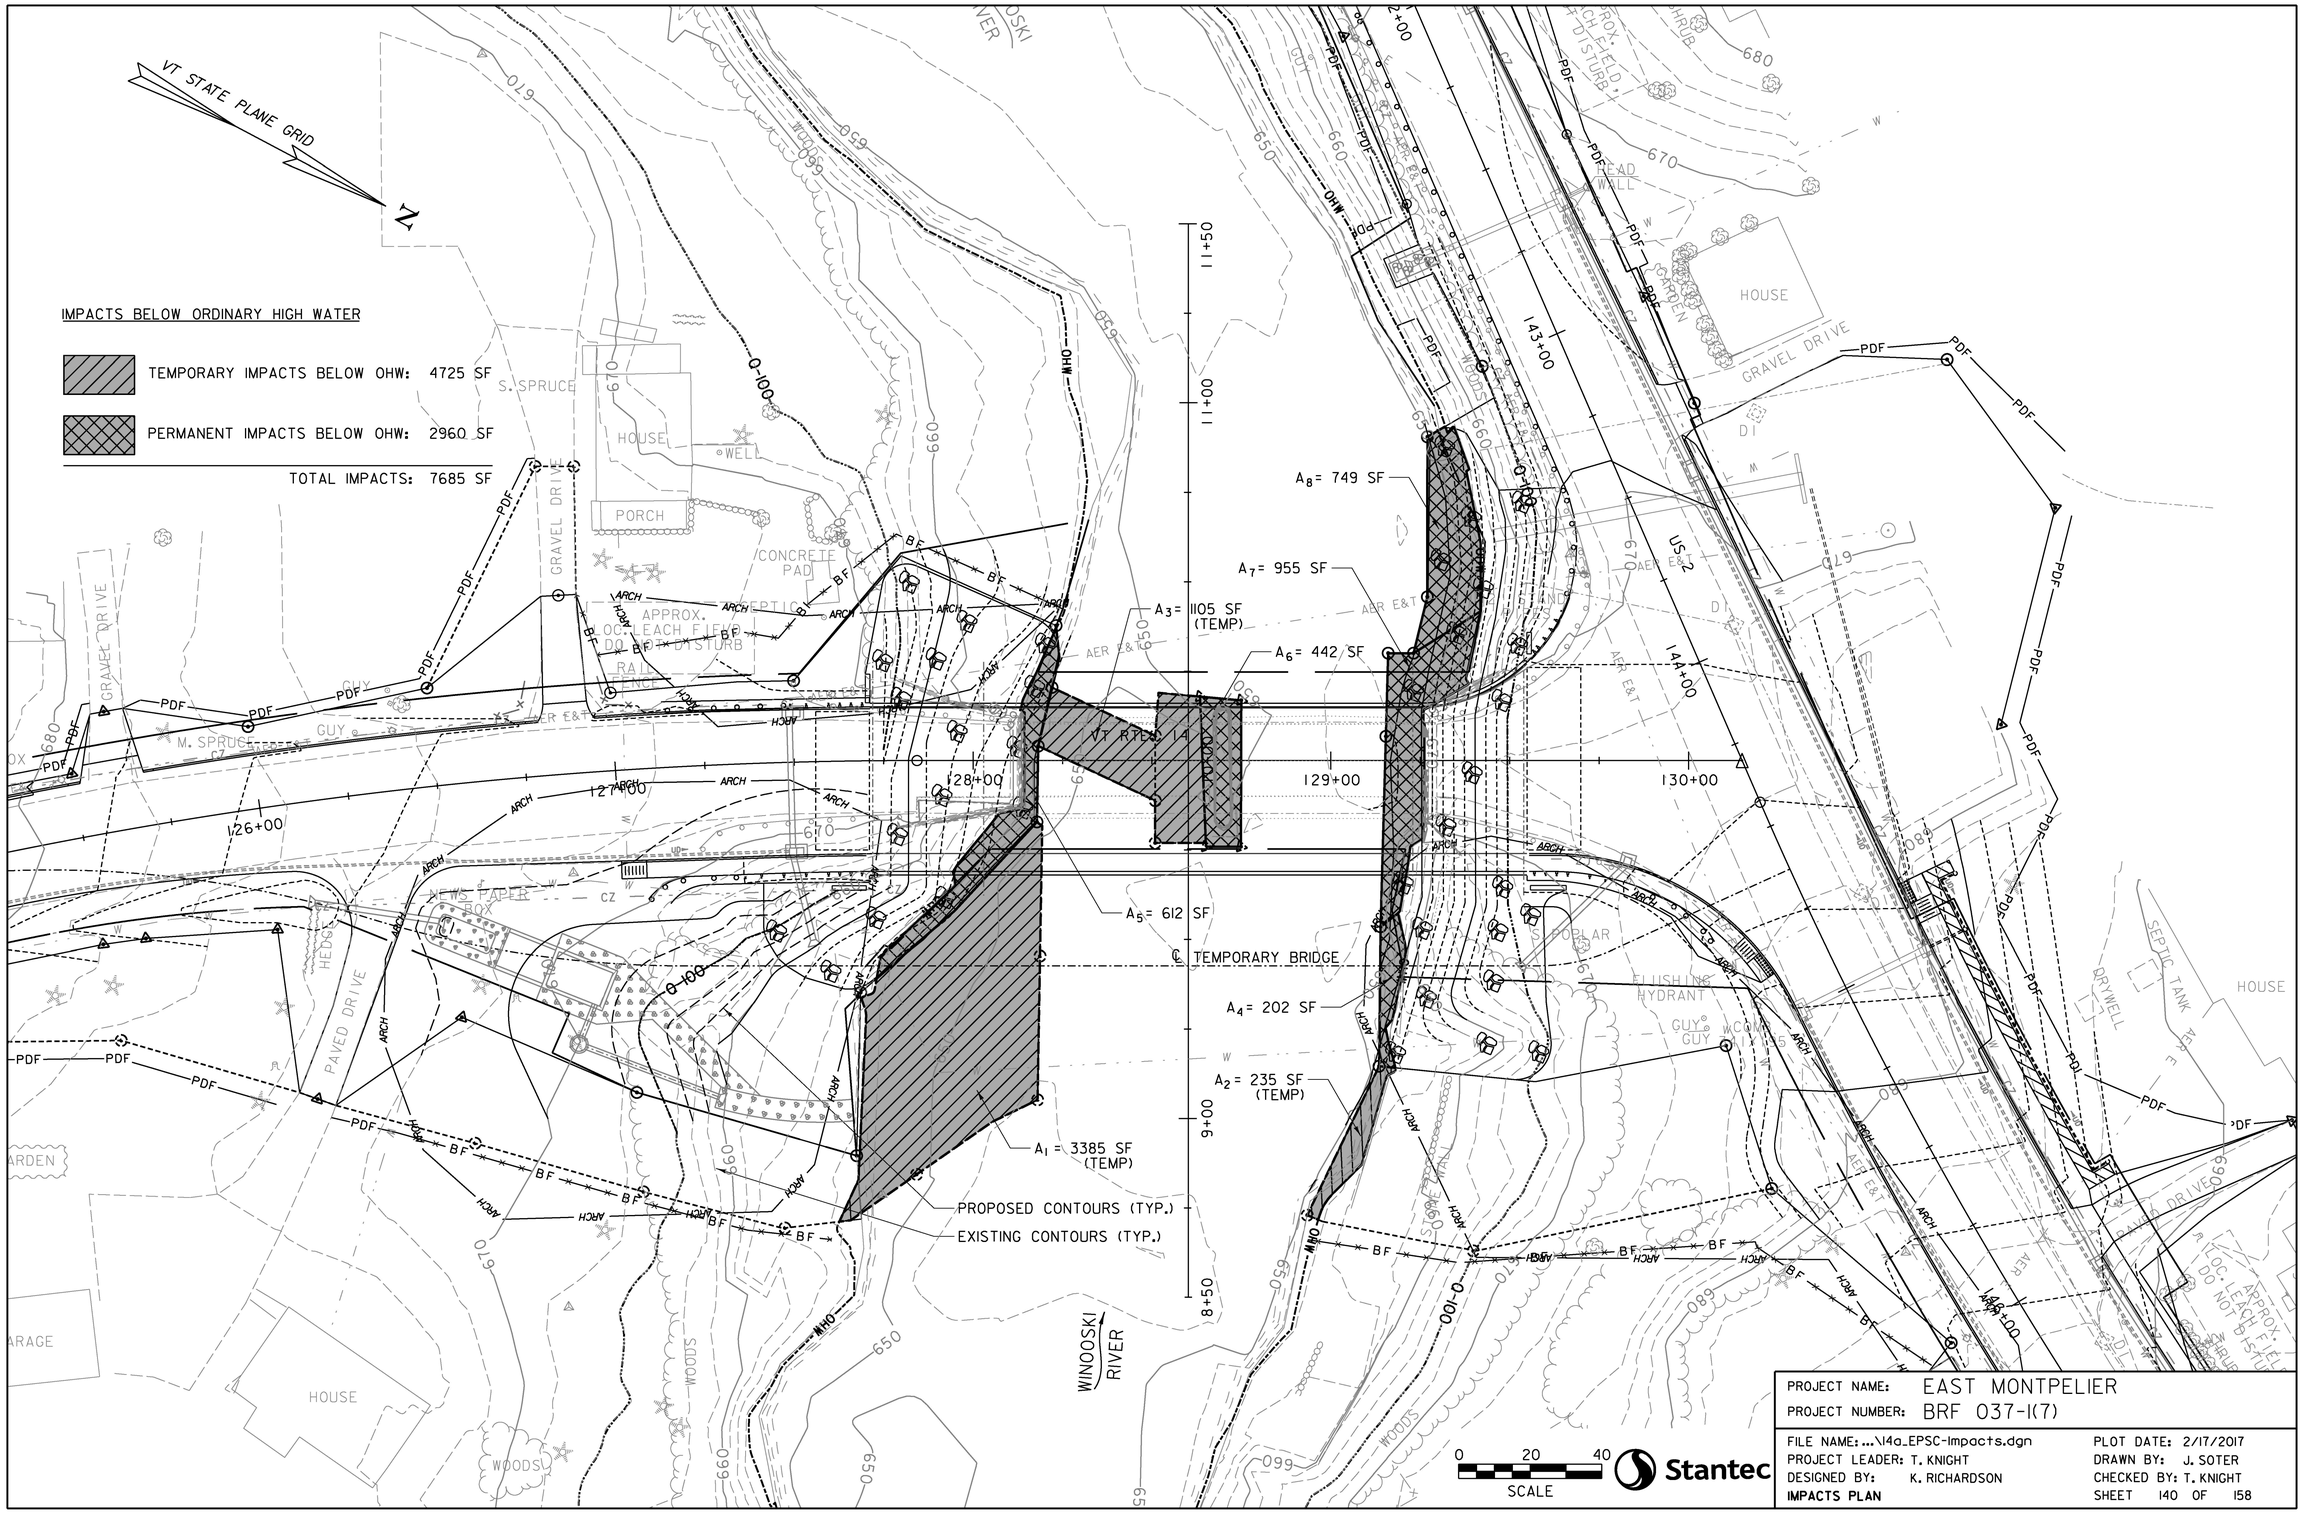

PROJECT NAME:	EAST MONTPELIER
PROJECT NUMBER:	BRF 037-1(7)

FILE NAME: ...\14a_EPSC-Impacts.dgn	PLOT DATE: 2/17/2017
PROJECT LEADER: T. KNIGHT	DRAWN BY: J. SOTER
DESIGNED BY: K. RICHARDSON	CHECKED BY: T. KNIGHT
IMPACTS PLAN	SHEET 140 OF 158