FED. ROAD DIST. NO.	STATE	P.W.A. PROJ. NO.	FISCAL YEAR	SHEET NO.	TOTAL SHEETS
1	VT.	1020 B	1936	3	20

BAR	SIZE	TOT. LGTH.	REQ'D	DETAIL
A	3/4"φ	3'-0"	13	3"R, 2'-0", 3"
B	3/4"φ	3'-0"	40	STRAIGHT
C	3/4"φ	29'-0"	5	"
F	5/8"φ	6'-0"	26	"
G	1/2"φ	12'-0"	3	"

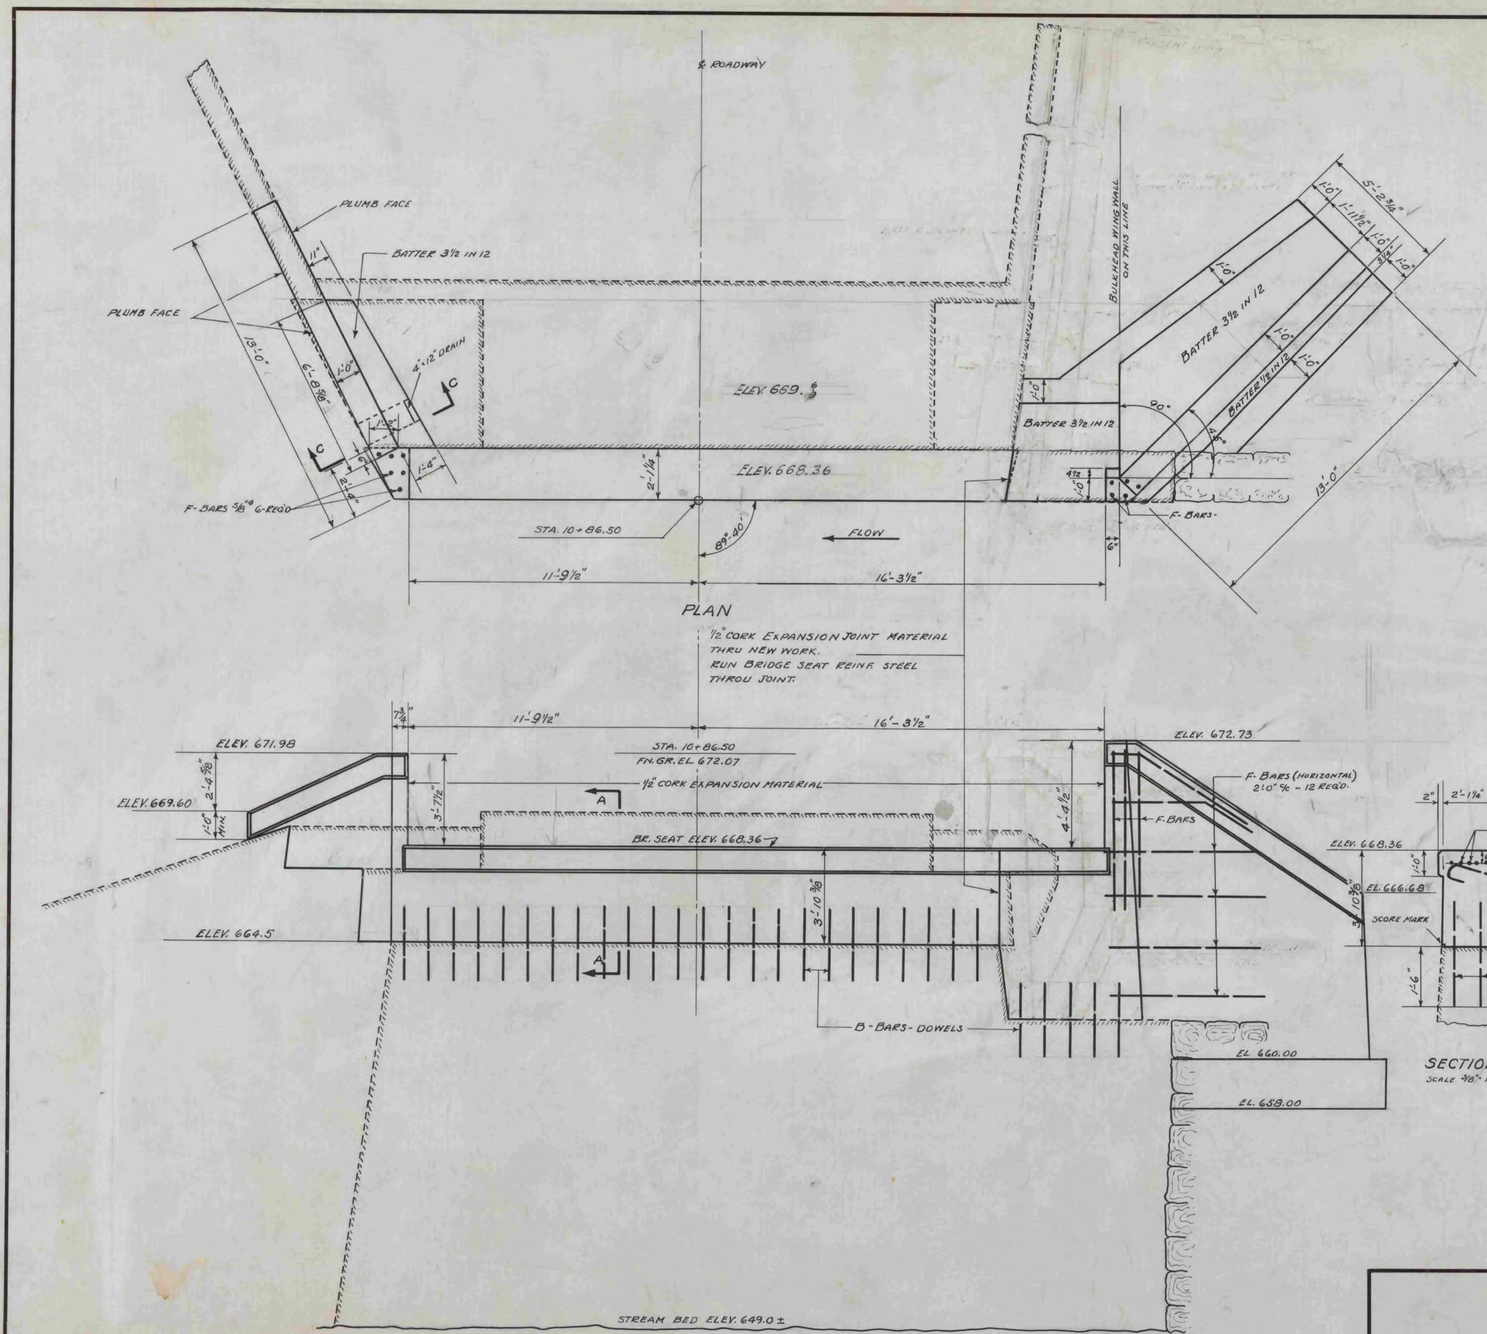

BRF 037-1(7)
1936 VILLIAGE BRIDGE PLANS
SHEET 149 OF 158
FOR REFERENCE ONLY

THE COST OF DRILLING AND GROUTING FOR DOWELS SHALL BE INCLUDED IN THE UNIT PRICE BID FOR CONC. CLASS "A".

DETAILS ABUTMENT #1
EAST MONTPELIER
P.W.A. DOCKET #1020 B

ESTIMATED QUANTITIES

CONC. CLASS "A"	32	CU. YDS.
REINF. STEEL	640	LBS.
STRUCT. EXCAV.	9	CU. YDS.
SUB BASE OF GRAVEL	2	CU. YDS.

Surveyed by
Designed by W.H.D.
Drawn by W.H.D.
Traced by D.W.P.
Checked by F.A.S.
Series P.W.A. No. 1020 B Filed
Sheet 3 of 20 Sheets

PRINTED ON "VERSATILE" TRACING CLOTH B. L. M., INC.