

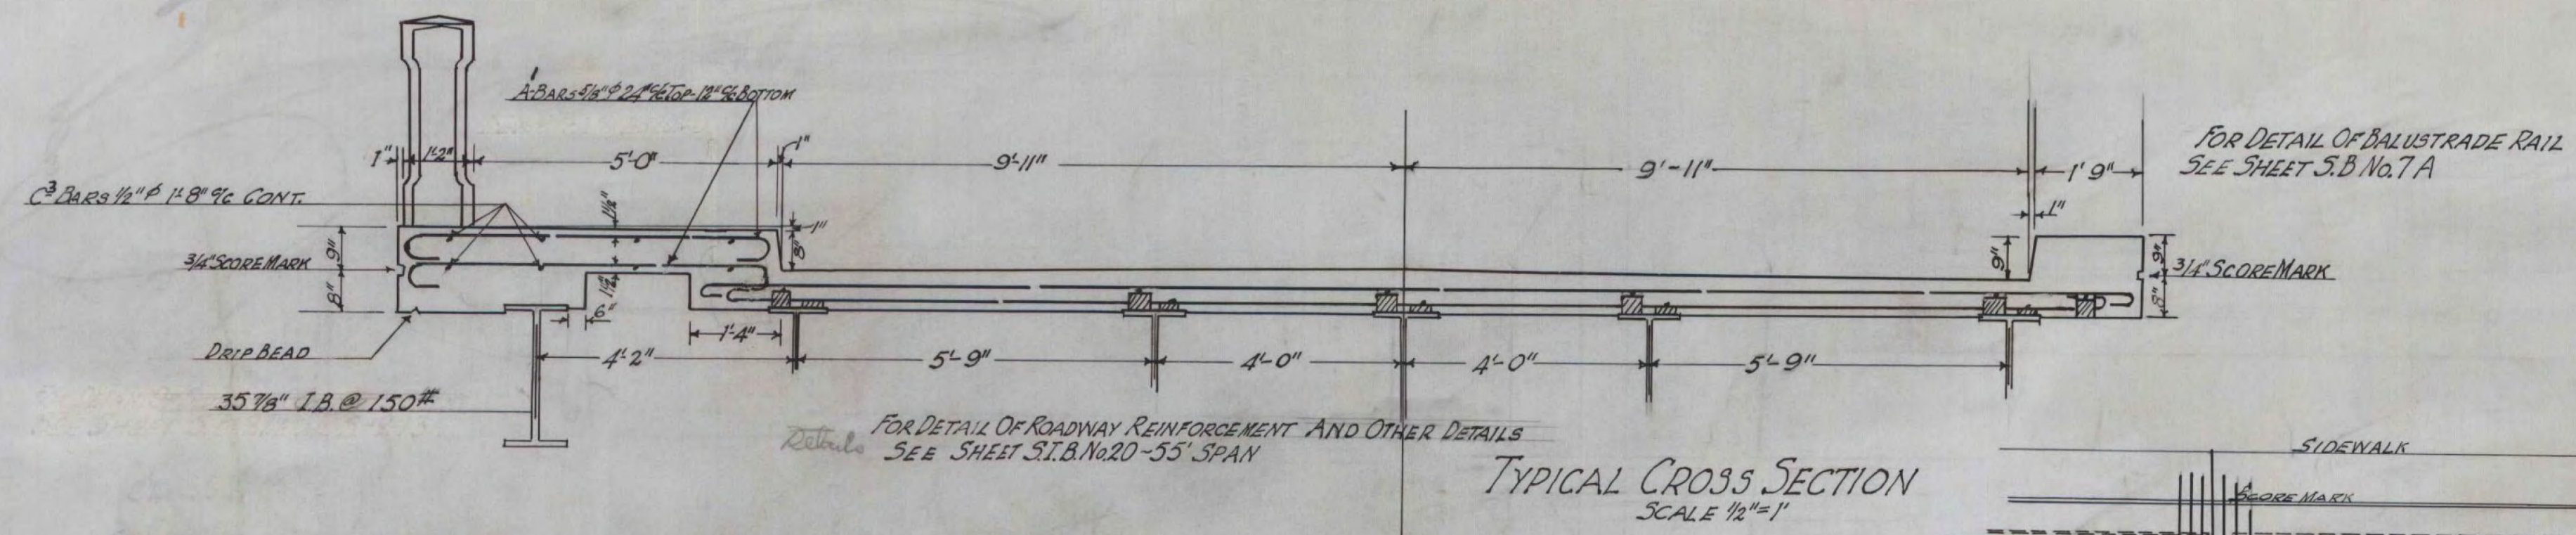
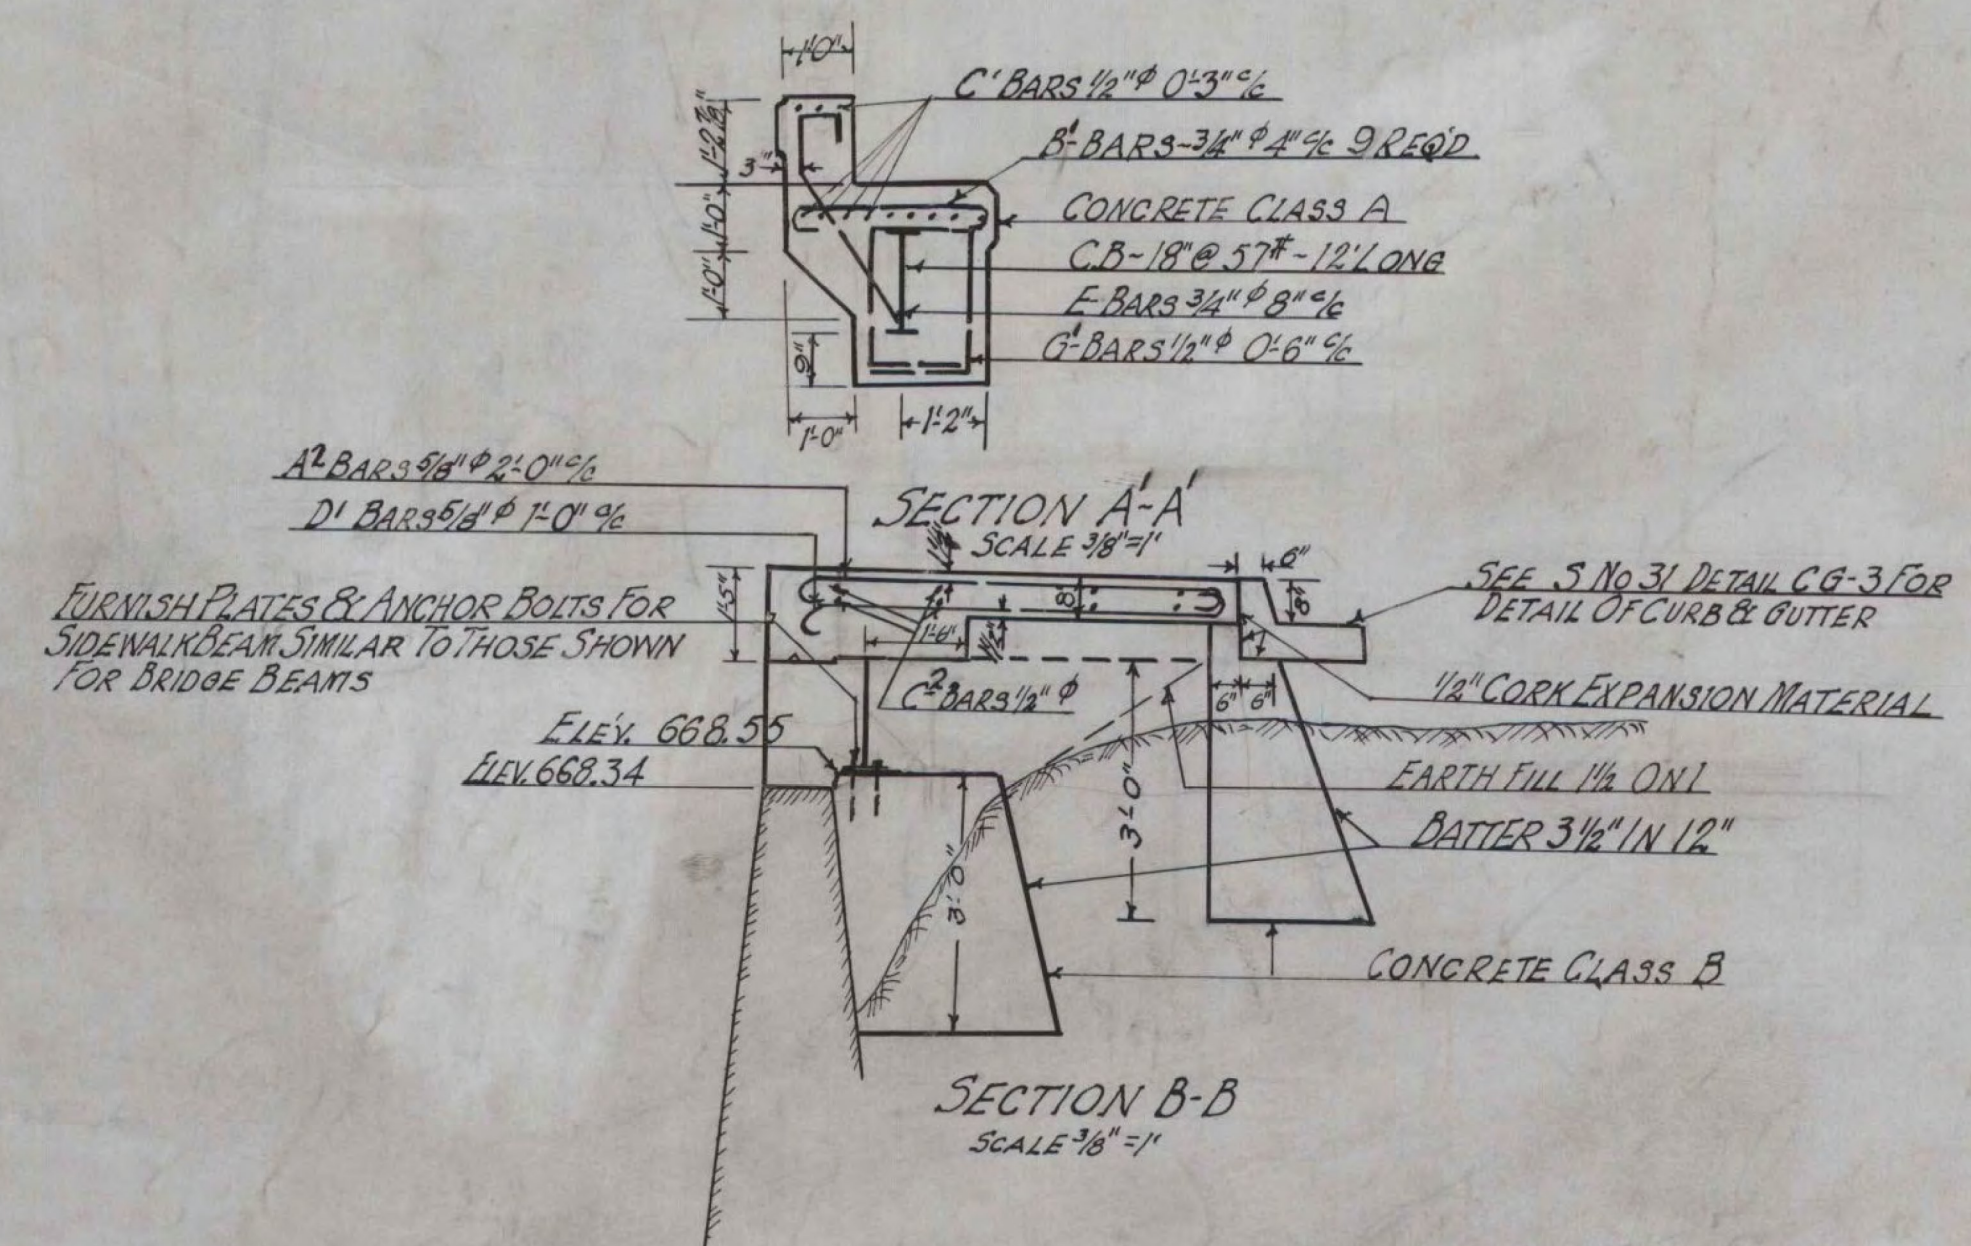


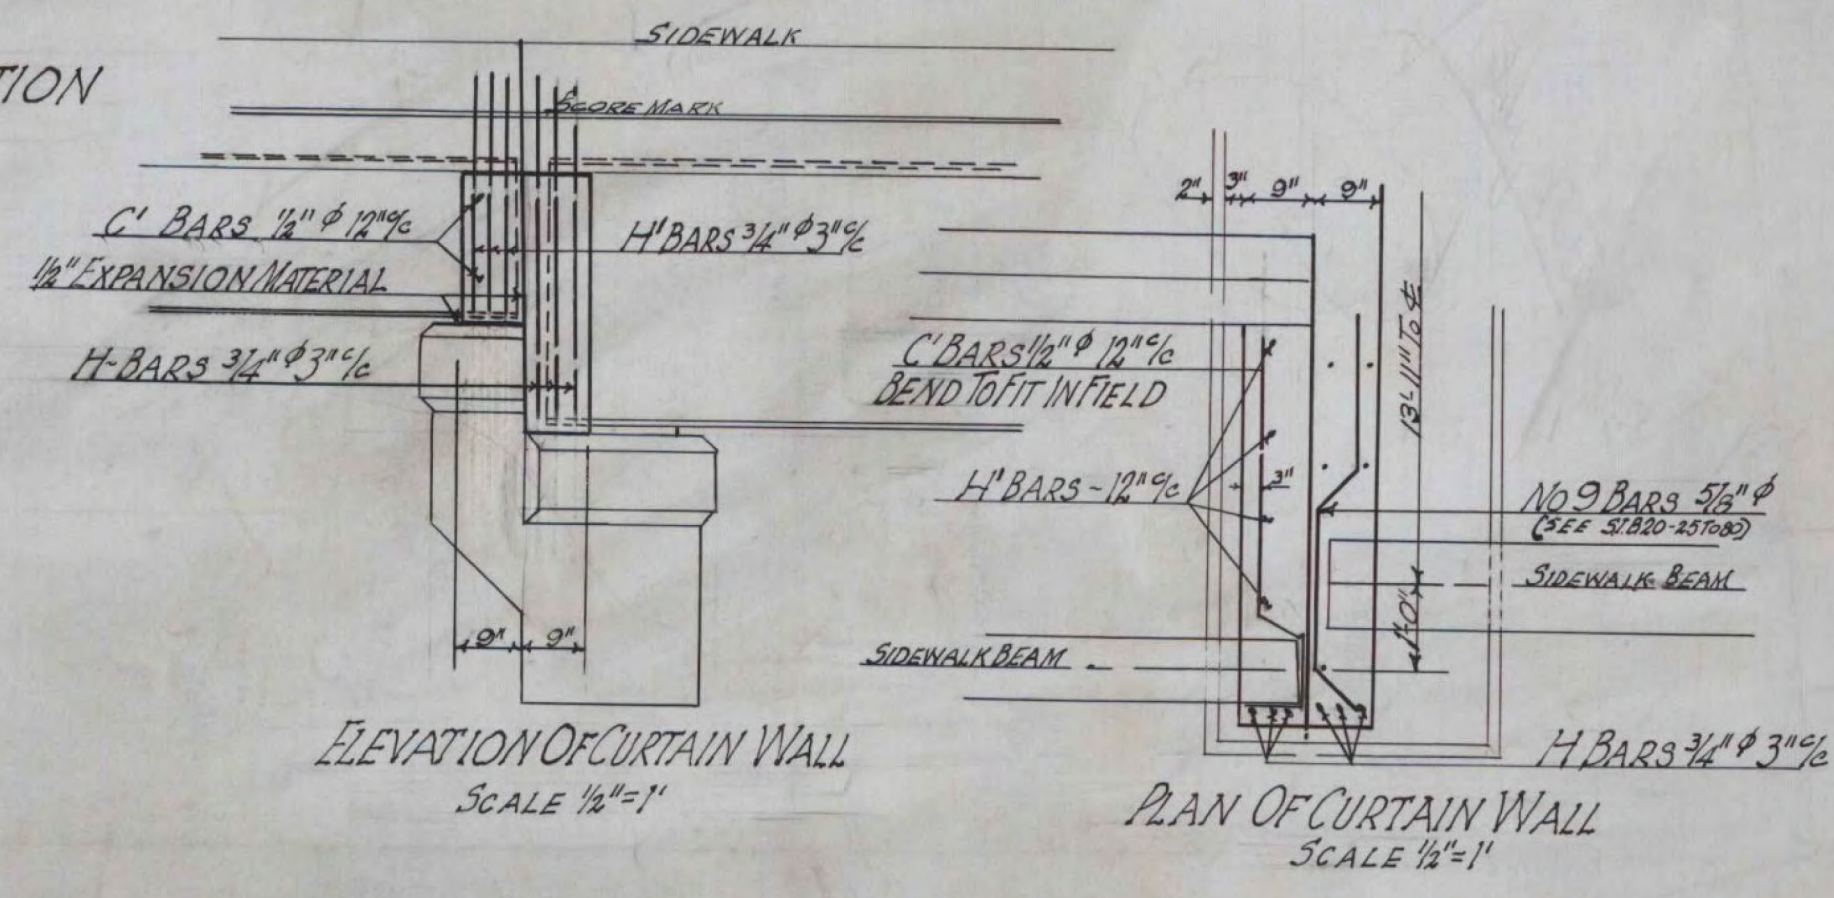

BRF 037-1(7)
1936 VILLAGE BRIDGE PLANS
SHEET 153 OF 158
FOR REFERENCE ONLY

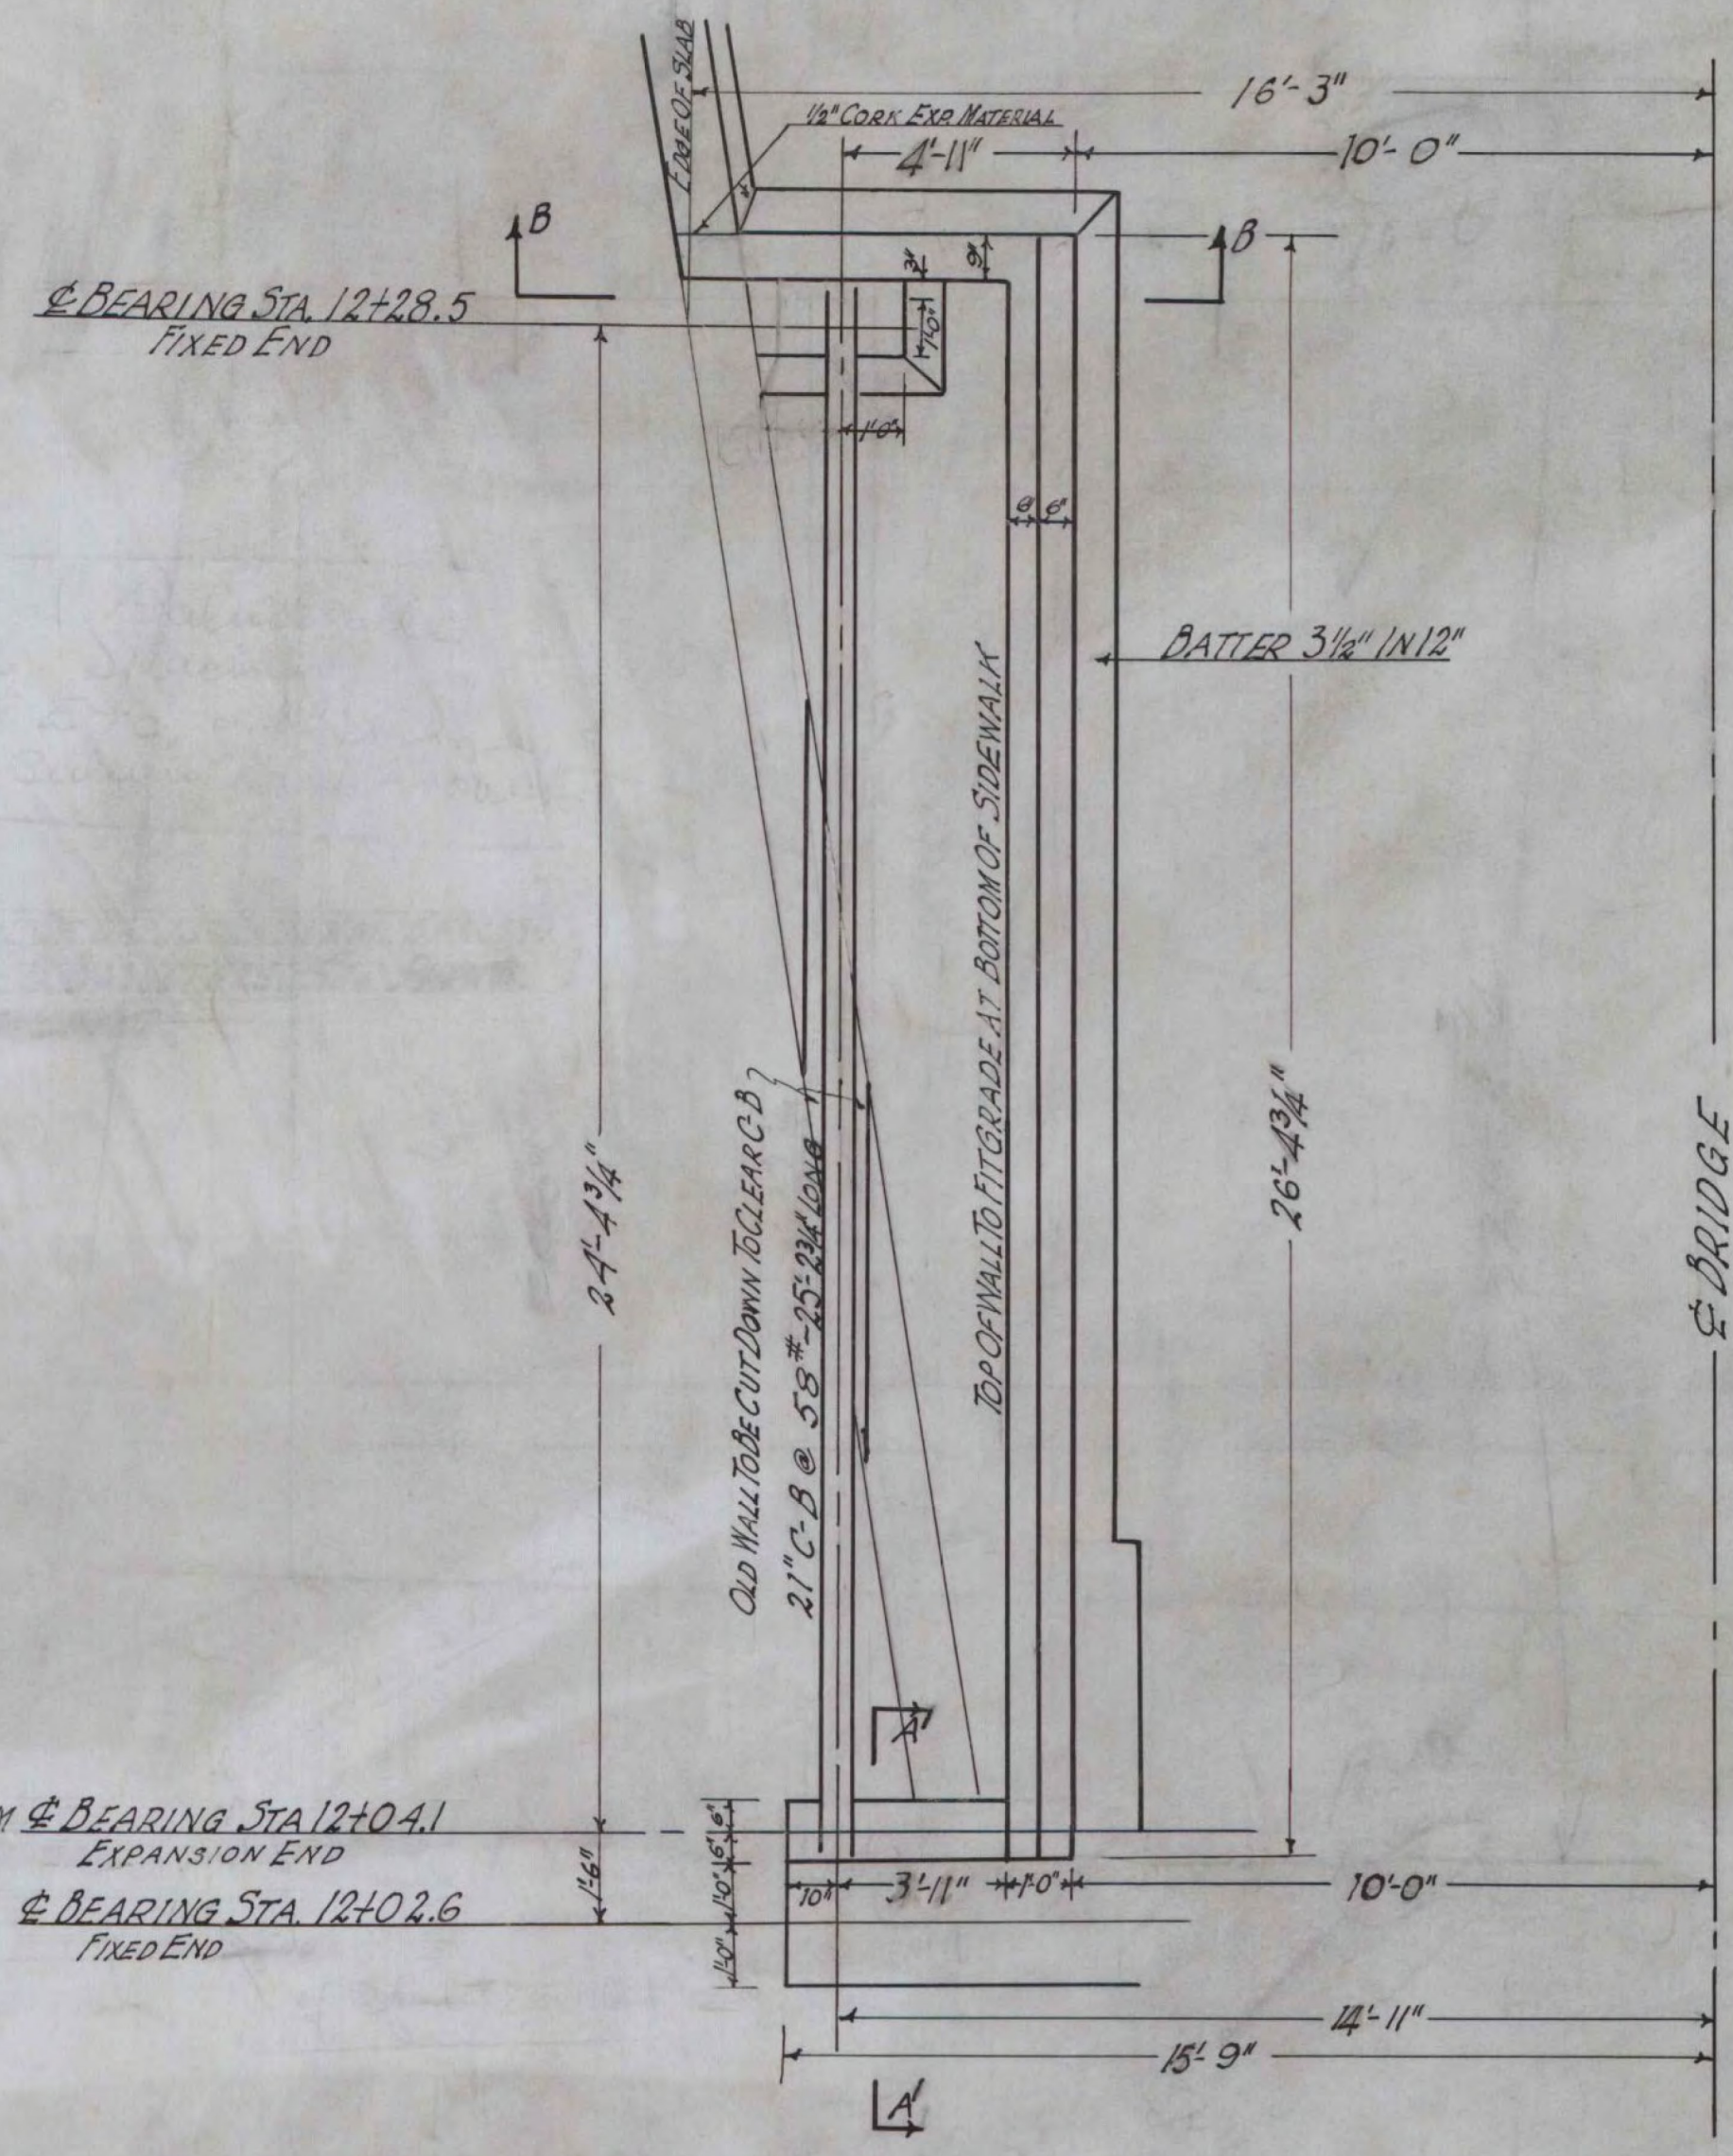

REINFORCING STEEL SCHEDULE					
BAR	SIZE	NO	LENGTH	DETAIL	
A	5/8"	180	7'-3"		
C	1/2"	32	3'-0"	STRAIGHT	
H	3/4"	7	3'-0"	STRAIGHT	
H	3/4"	7	2'-8"	STRAIGHT	
C	1/2"	8	2'-5"	STRAIGHT	
B	3/4"	9	4'-2"		
E	2 1/2"	4	4'-5"		
C	1/2"	9	5'-0"	STRAIGHT	
A	5/8"	13	6'-9"		
D	5/8"	26	6'-9"		
G	1/2"	8	8'-5"		

SIDEWALK DETAIL
EAST MONTPELIER
P.W.A. DOCKET No. 1020-B
SCALE AS SHOWN JAN. 20, 1936

ESTIMATED QUANTITIES

CONCRETE CLASS A	37 cu yd.
" " B	8 cu yd.
REINFORCING STEEL	2660 lbs.
STRUCTURE EXCAVATION	10 cu yd.
STRUCTURAL STEEL (BRIDGES)	21,144 #

Surveyed by
Designed by
Drawn by P.A.S.
Traced by P.A.S.
Checked by W.H.D.
Series P.W.A. No. 1020-B
Sheet 6 of 20 Sheets

EAST MONTPELIER