VTrans Metric

LEGEND

- CHECK DAMS IN DITCHLINE
- DUST CONTROL
- PROJECT DEMARCATION FENCE
- ROLLED EROSION CONTROL PRODUCT
- SILT FENCE
- SLOPE LIMITS
- STABILIZED CONSTRUCTION ENTRANCE
- STONE FILL
- TEMPORARY INLET PROTECTION
- TURBIDITY CURTAIN

N — VT STATE PLANE GRID

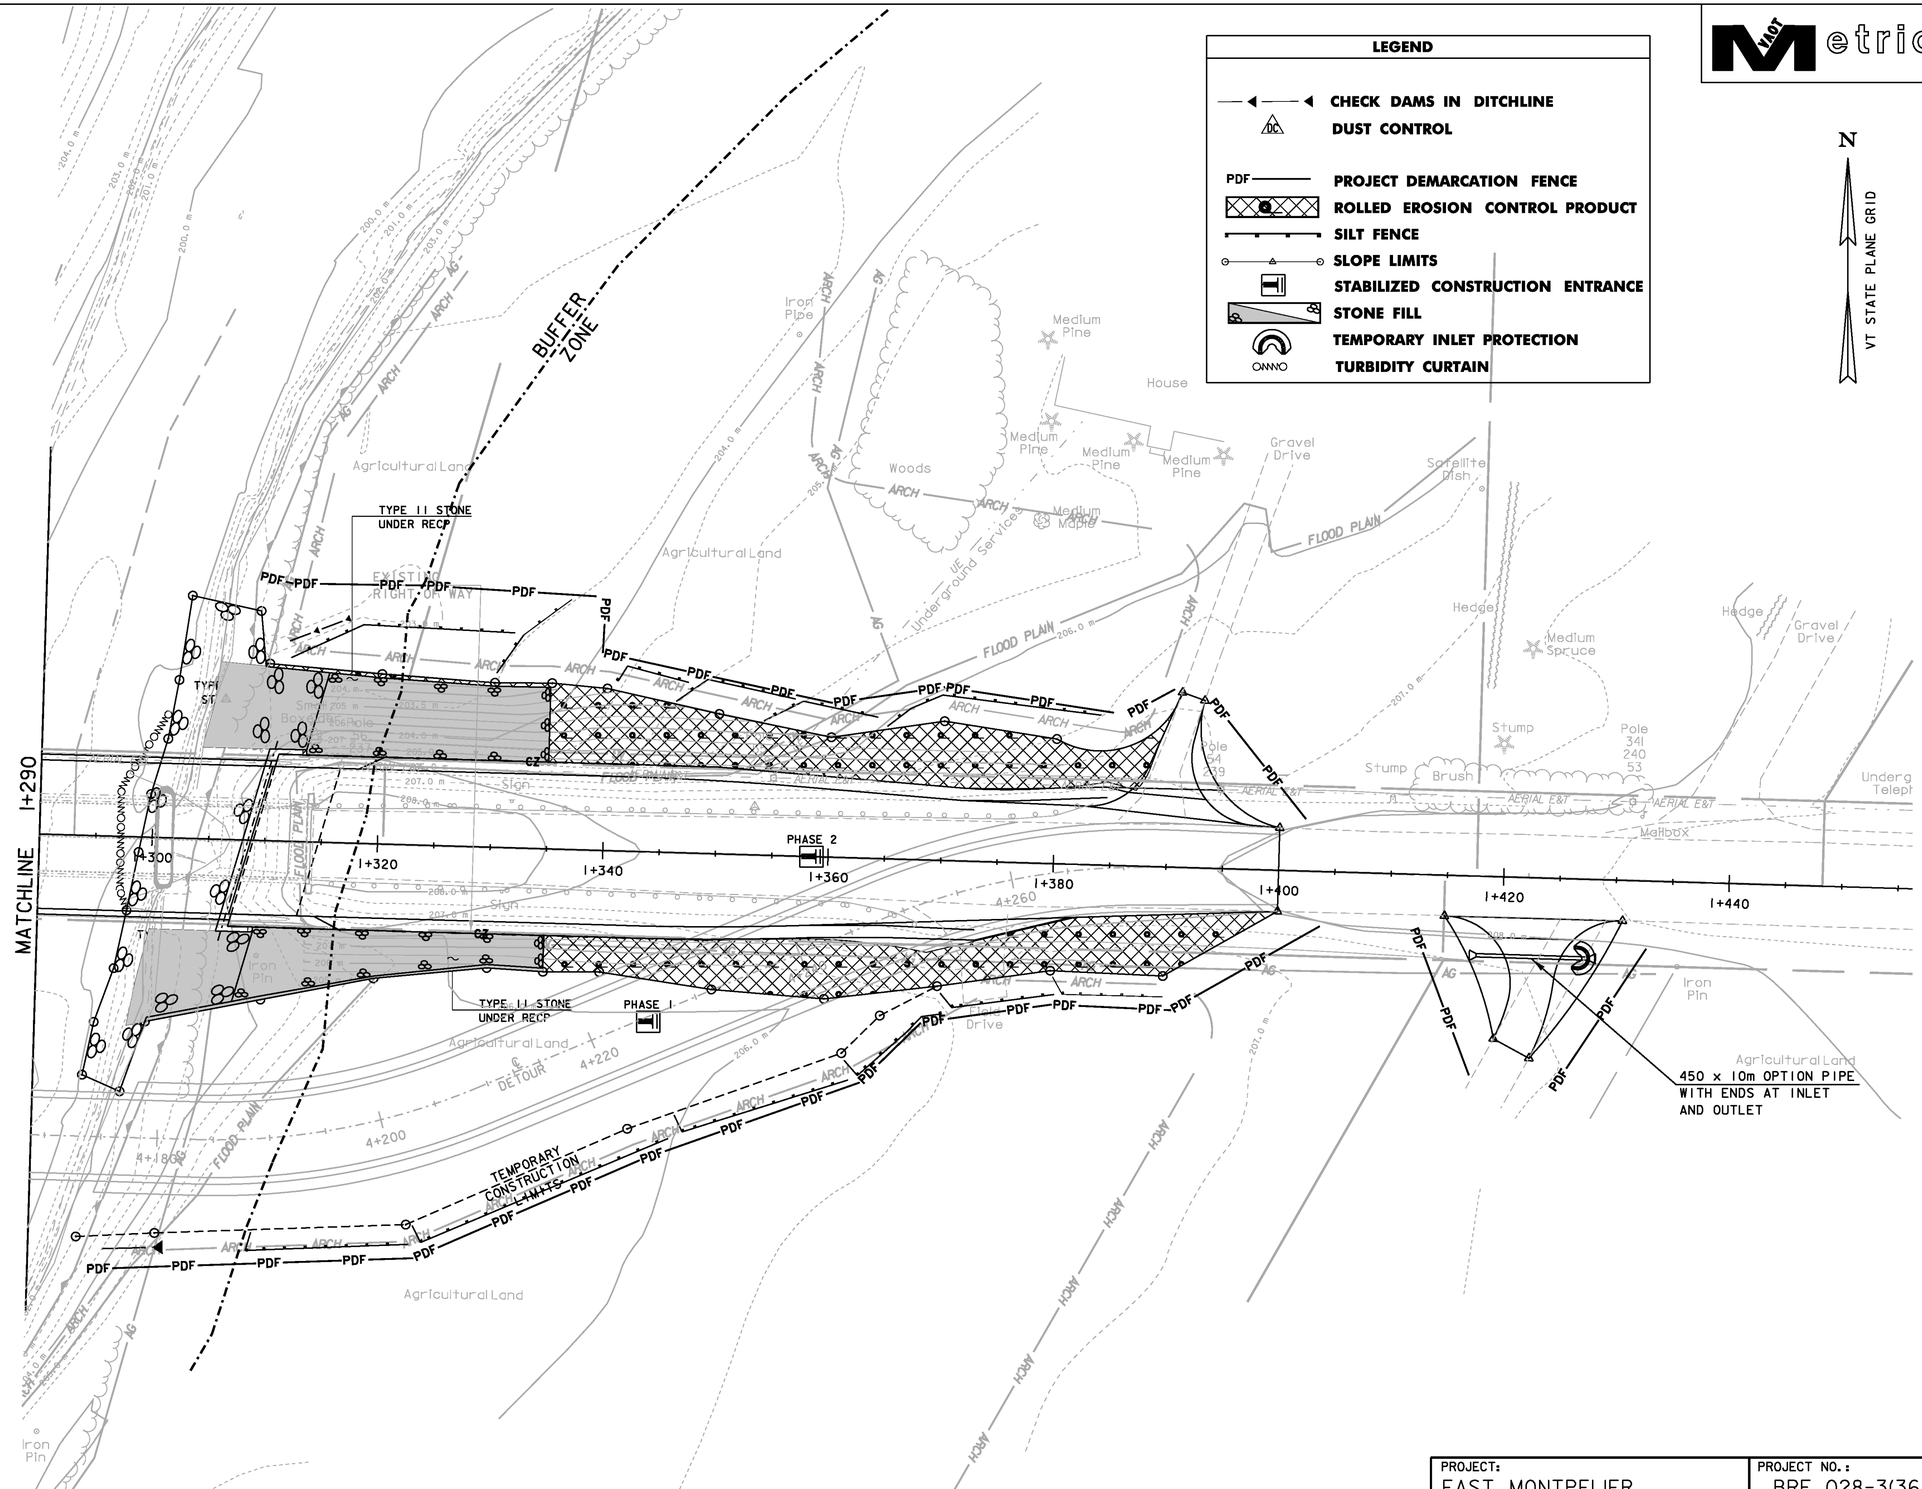

0 10 20
SCALE 1 : 250

PROJECT: EAST MONTPELIER	PROJECT NO.: BRF 028-3(36)
DESIGN FILE NAME: str\sb254epsc bdr.dgn	
IPARM FILE NAME: sb254epsc dur 2.i	PLOT DATE: 03-FEB-2009
DESIGNED BY: J. LACROIX	DRAWN BY: R. PELLETT
SQUAD LEADER: K. HIGGINS	CHECKED BY: J. LACROIX
EPSC DURING CONSTRUCTION #2	SHEET: 46 OF 68

DATUM

VERTICAL	NAVD 88
HORIZONTAL	NAD 83 (96)