


621.20 STEEL BEAM GUARD RAIL, GALVANIZED
STA. 3+50.00 LT - STA. 8+06.40 LT
621.50 MANUFACTURED TERMINAL SECTION, FLARED
STA. 8+06.40 LT - STA. 8+43.90 LT
621.80 REMOVAL AND DISPOSAL OF GUARDRAIL
STA. 3+50.00 LT - STA. 8+43.90 LT

646.426 DURABLE 6" WHITE LINE, RECESSED
STA. 3+50.00 - STA. 18+50.00 (SOLID LT & RT)
STA. 3+50.00 - STA. 18+50.00 (DASHED LT)
646.436 DURABLE 6" YELLOW LINE, RECESSED
STA. 3+50.00 - STA. 18+50.00 (SOLID LT & RT)
646.622 TEMPORARY 6" WHITE LINE, PAINT
STA. 3+50.00 - STA. 18+50.00 (SOLID LT & RT)
STA. 3+50.00 - STA. 18+50.00 (DASHED LT)
646.632 TEMPORARY 6" YELLOW LINE, PAINT
STA. 3+50.00 - STA. 18+50.00 (SOLID LT & RT)

675.50 REMOVING SIGNS
AS SHOWN - 2

SIGN LEGEND
R = REMOVE
S = SALVAGE
N = NEW
RET = RETAIN
B-B = BACK TO BACK

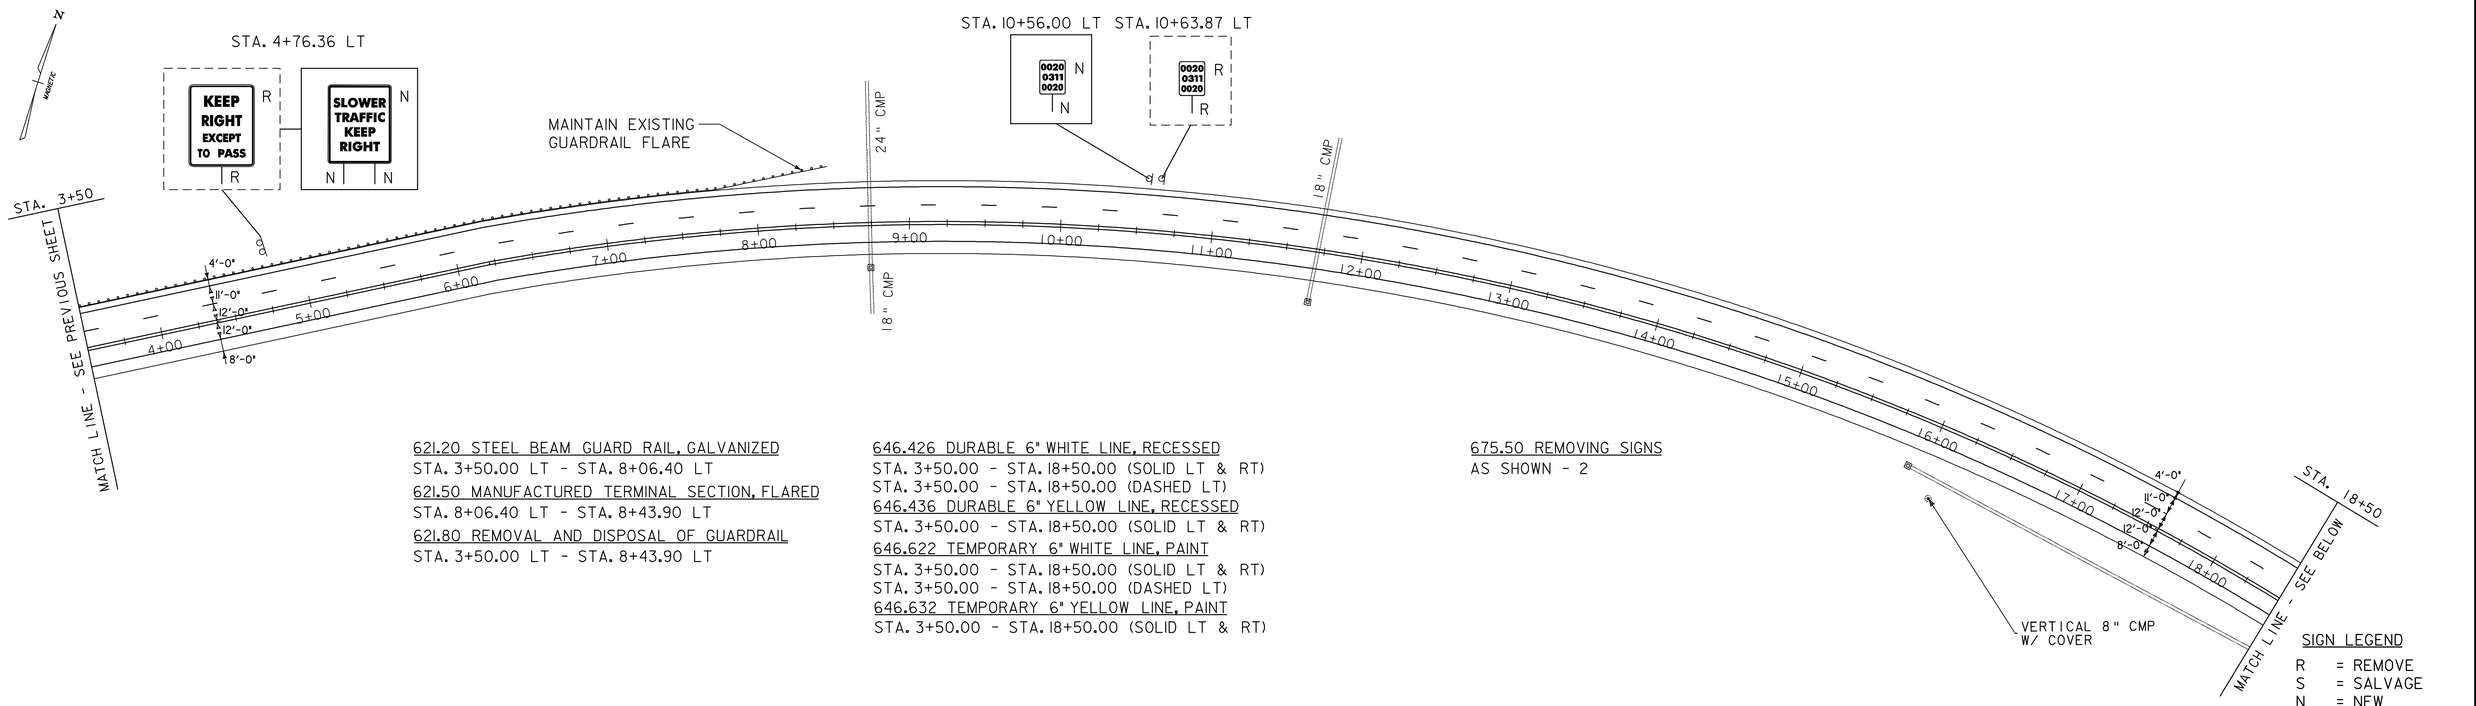


621.20 STEEL BEAM GUARD RAIL, GALVANIZED
STA. 30+75.29 RT - STA. 33+50.00 RT
621.205 STEEL BEAM GUARD RAIL, GALVANIZED W/ 8' POSTS
STA. 22+48.78 LT - STA. 33+50.00 LT
621.50 MANUFACTURED TERMINAL SECTION, FLARED
STA. 22+11.28 LT - STA. 22+48.78 LT
STA. 30+37.79 RT - STA. 30+75.29 RT
621.80 REMOVAL AND DISPOSAL OF GUARDRAIL
STA. 22+11.28 LT - STA. 33+50.00 LT
STA. 30+37.79 RT - STA. 33+50.00 RT

646.426 DURABLE 6" WHITE LINE, RECESSED
STA. 18+50.00 - STA. 33+50.00 (SOLID LT & RT)
STA. 18+50.00 - STA. 33+50.00 (DASHED LT)
646.436 DURABLE 6" YELLOW LINE, RECESSED
STA. 18+50.00 - STA. 33+50.00 (SOLID LT & RT)
646.622 TEMPORARY 6" WHITE LINE, PAINT
STA. 18+50.00 - STA. 33+50.00 (SOLID LT & RT)
STA. 18+50.00 - STA. 33+50.00 (DASHED LT)
646.632 TEMPORARY 6" YELLOW LINE, PAINT
STA. 18+50.00 - STA. 33+50.00 (SOLID LT & RT)

675.50 REMOVING SIGNS
AS SHOWN - 4

SIGN LEGEND
R = REMOVE
S = SALVAGE
N = NEW
RET = RETAIN
B-B = BACK TO BACK

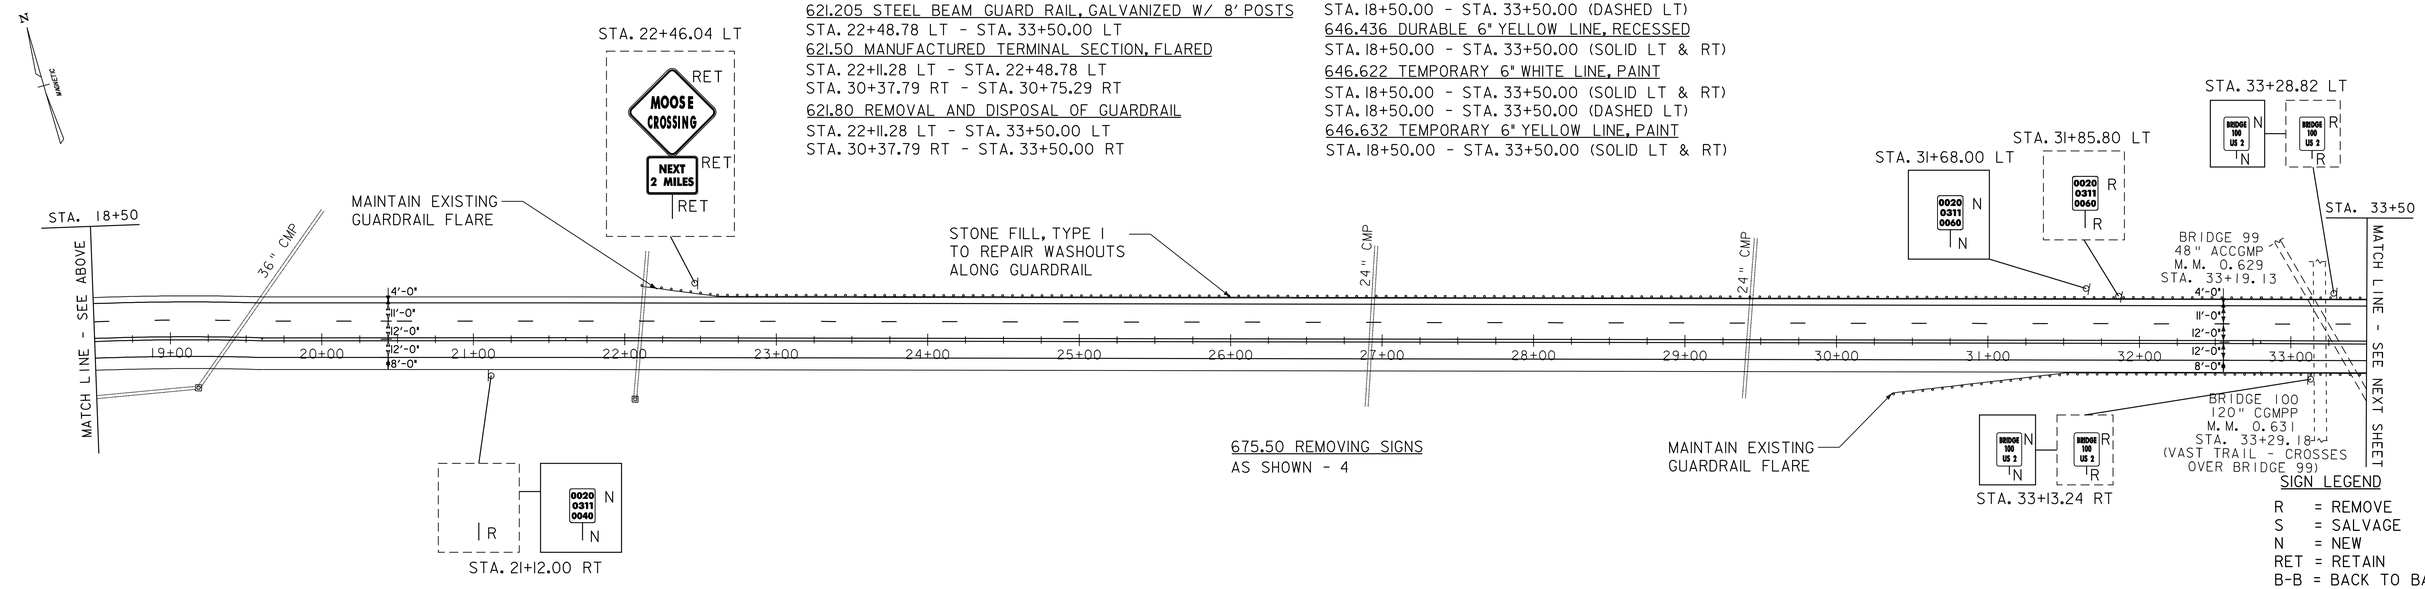DATUM
VERTICAL N/A
HORIZONTAL N/A

SCALE 1" = 50'-0"
50 0 50

**PROJECT LAYOUT SHEET 9**

PROJECT NAME:
PROJECT NUMBER: NH 2501(1)S

FILE NAME: pave/05b034/05b034
PROJECT LEADER: EPD
DESIGNED BY: JDA
PLOT FILE: 05b034p09.i

PLOT DATE: 19-JUN-2009 16:17
DRAWN BY: JAR
CHECKED BY: EPD
SHEET 41 OF 63