FED. ROAD REG. NO.	STATE	FEDERAL AID PROJECT NO.	SHEET NO.	TOTAL SHEETS
1	N.Y.	0146001	55	92

BENNINGTON CONNECTOR S.H. 98-2

P.I.N. 1306.60

WHITEHOUSE BRIDGE - VERMONT STATE LINE S.H. 1426

RENSSELAER COUNTY

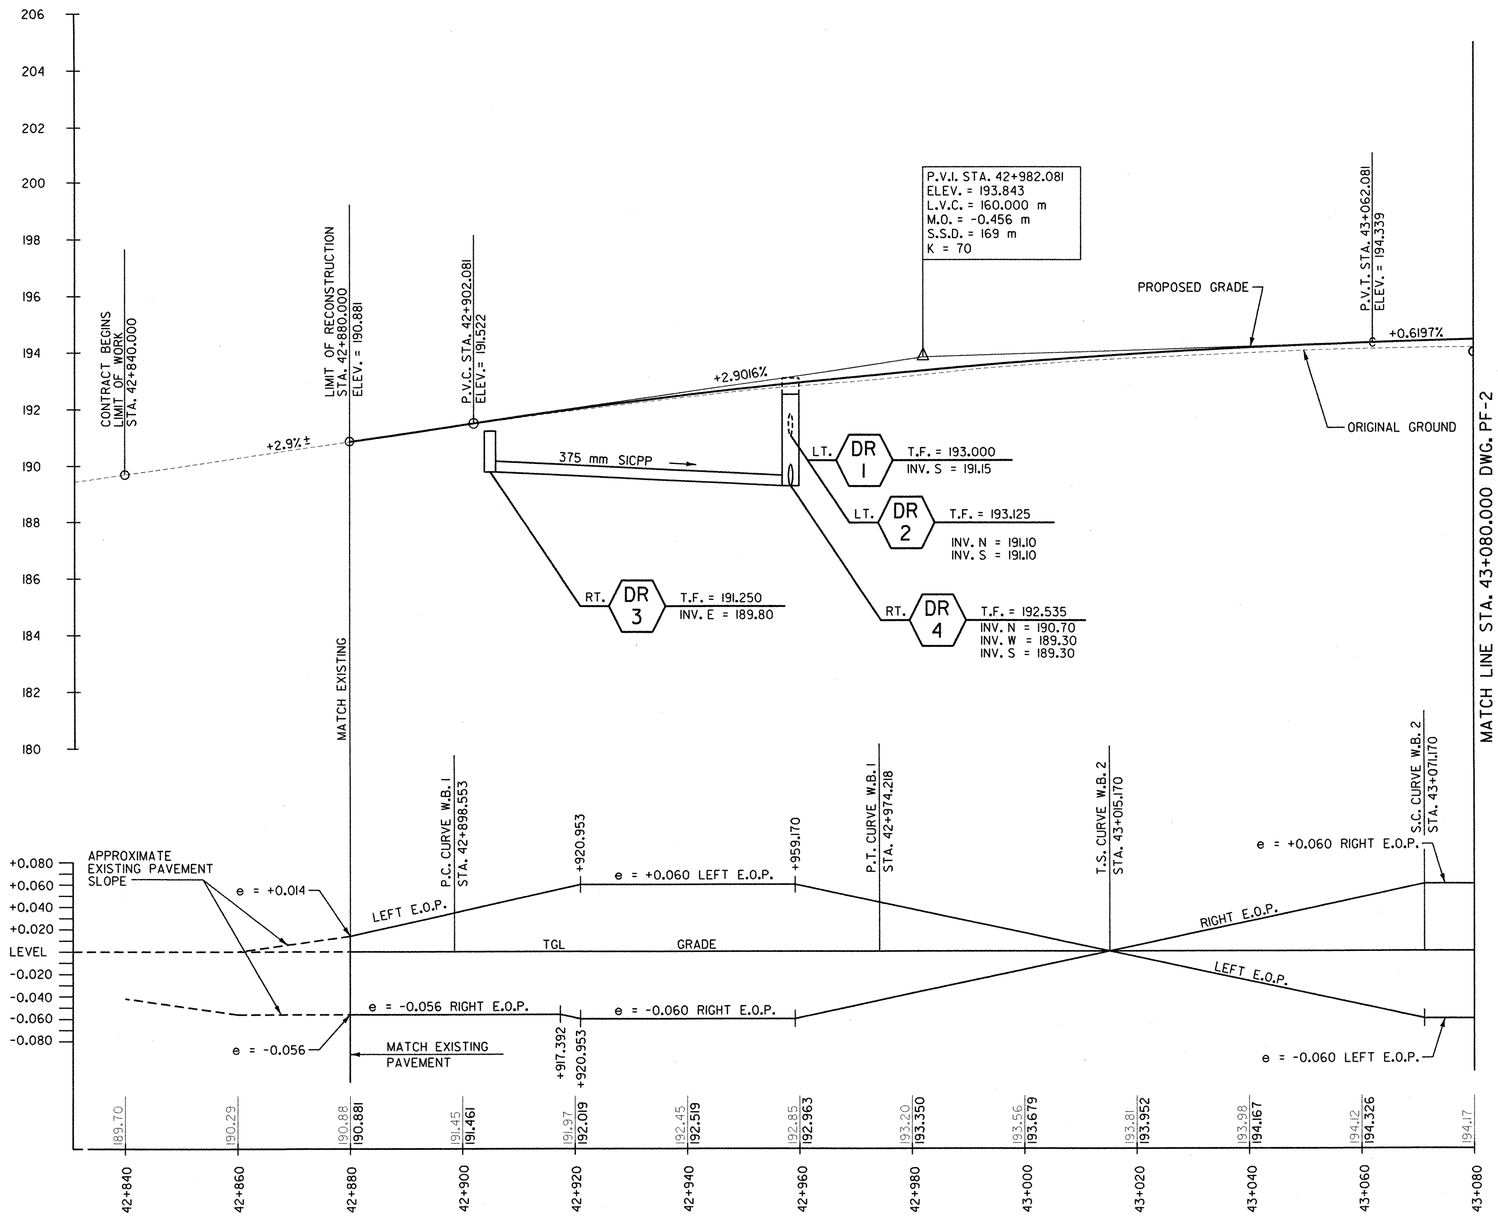

S.H. 1426

DRAINAGE LEGEND	
	PROPOSED PIPES AND STRUCTURES LEFT OF H.C.L.
	PROPOSED PIPES AND STRUCTURES RIGHT OF H.C.L.
	PROPOSED SPECIAL DITCH

DATUM	
VERTICAL	NAVD 88
HORIZONTAL	NAD 83 (1992)

4 m
2
10 20 m
H 1:500
V 1:100

PROFILE S.H. 1426 / S.H. 98-2

SURVEYED BY C.H.A. & V.S.E. DATE 12/93
DESIGNED BY D.W.E. DATE 2/04
DRAWN BY C.A.K. DATE 2/04
CHECKED BY T.P.K. DATE 2/04

DESIGN FILE NO. NYPRFI.DGN

PROJ. NAME BENNINGTON - HOOSICK D.P.I. 0146(1) C/1

PROJ. NO. P.I.N. 1306.60

SHEET 55 OF 92 DWG NO. PF-1

DESIGNED BY T. KARIS CHECKED BY D. EMERICH DRAFTED BY D. GOZALKOWSKI CHECKED BY C. KAHLBAUGH ESTIMATED BY D. GOZALKOWSKI CHECKED BY D. EMERICH CHECKED BY T. BURTNICK DATE 2/04

IN CHARGE OF T. KARIS

FILE NAME = u:\5116\rugdo1\contract1\rgprf1.dgn
DATE/TIME = 2/23/2004
USER = 2225