FED. ROAD REG. NO.	STATE	FEDERAL AID PROJECT NO.	SHEET NO.	TOTAL SHEETS
1	N.Y.	0146001	57	92

BENNINGTON CONNECTOR S.H. 98-2

P.I.N. 1306.60

WHITEHOUSE BRIDGE - VERMONT STATE LINE S.H. 1426

RENSSELAER COUNTY

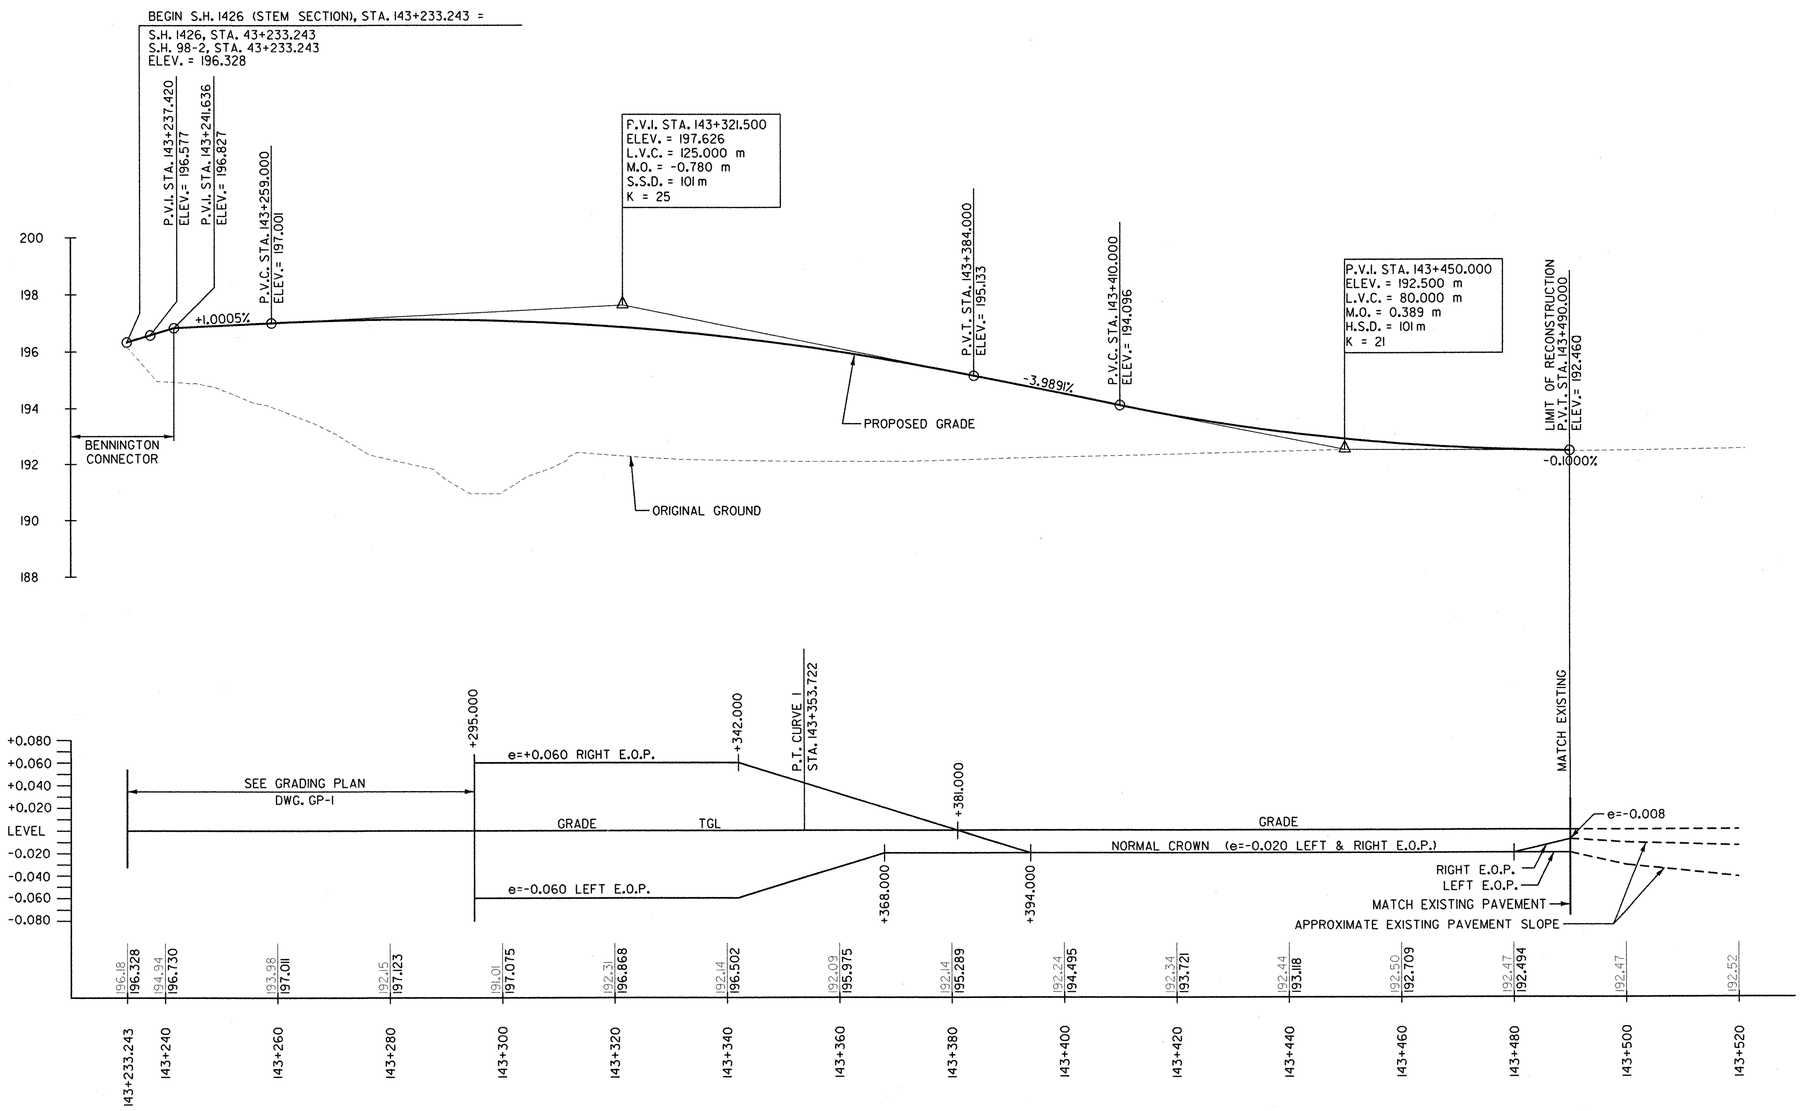

S.H. 1426 (STEM SECTION)

DRAINAGE LEGEND	
----------	PROPOSED PIPES AND STRUCTURES LEFT OF H.C.L.
————	PROPOSED PIPES AND STRUCTURES RIGHT OF H.C.L.
—s—·—s—·—s—	PROPOSED SPECIAL DITCH

DATUM	
VERTICAL	NAVD 88
HORIZONTAL	NAD 83 (1992)

4 m
2
10 20 m
H 1:500
V 1:100

PROFILE S.H. 1426 (STEM SECTION)

SURVEYED BY C.H.A. & V.S.E. DATE 12/93
DESIGNED BY D.W.E. DATE 2/04
DRAWN BY C.A.K. DATE 2/04
CHECKED BY T.P.K. DATE 2/04

DESIGN FILE NO. NYPRF3.DGN

PROJ. NAME BENNINGTON - HOOSICK D.P.I. 0146(1) C/1

PROJ. NO. P.I.N. 1306.60

SHEET 57 OF 92 DWG NO. PF-3

DESIGNED BY D. EMERICH CHECKED BY D. GOZALKOWSKI DRAFTED BY C. KAHLBAUGH CHECKED BY I. BURTNICK DATE 2/04
ESTIMATED BY D. EMERICH CHECKED BY D. GOZALKOWSKI
IN CHARGE OF T. KARIS

FILE NAME = u:\51if3\nydot\contract1\nyprf3.dgn
DATE/TIME = 2/23/2004
USER = 2225