FED. ROAD REG. NO.	STATE	FEDERAL AID PROJECT NO.	SHEET NO.	TOTAL SHEETS
1	N.Y.	0146001	4	92

BENNINGTON CONNECTOR S.H. 98-2

P.I.N. 1306.60

WHITEHOUSE BRIDGE - VERMONT STATE LINE S.H. 1426

RENSSELAER COUNTY

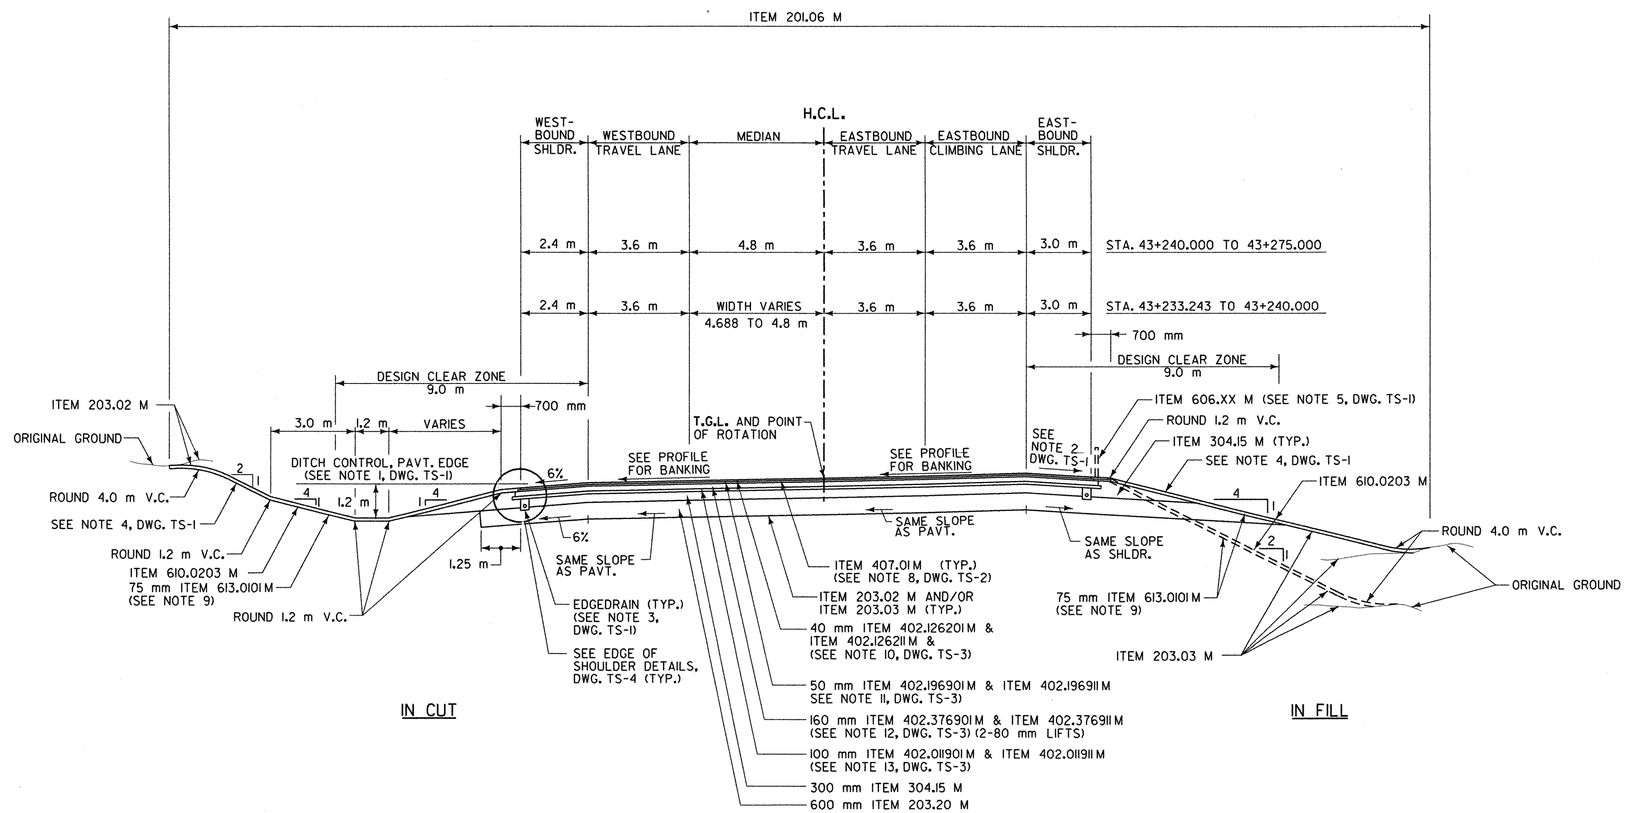

S.H. 98-2 BANKED SECTION

N.T.S.

STA. 43+233.243 TO 43+275.000

ITEM NO.	DESCRIPTION	UNIT
201.06 M	CLEARING AND GRUBBING	LS
203.02 M	UNCLASSIFIED EXCAVATION AND DISPOSAL	m^3
203.03 M	EMBANKMENT IN PLACE	m^3
203.20 M	SELECT GRANULAR SUBGRADE	m^3
304.15 M	SUBBASE COURSE, OPTIONAL TYPE	m^3
402.011901 M	TYPE 2 F9, ASPHALT TREATED PERMEABLE BASE COURSE	†
402.011911 M	PLANT PRODUCTION QUALITY ADJUSTMENT TO ITEM 402.011901 M	QU
402.126201 M	12.5 mm F2 SUPERPAVE HMA, 60 SERIES COMPACTION	†
402.126211 M	PLANT PRODUCTION QUALITY ADJUSTMENT TO ITEM 402.126201 M	QU
402.196901 M	19 mm F9 SUPERPAVE HMA, 60 SERIES COMPACTION	†
402.196911 M	PLANT PRODUCTION QUALITY ADJUSTMENT TO ITEM 402.196901 M	QU
402.376901 M	37.5 mm F9 SUPERPAVE HMA, 60 SERIES COMPACTION	†
402.376911 M	PLANT PRODUCTION QUALITY ADJUSTMENT TO ITEM 402.376901 M	QU
407.01 M	TACK COAT	L
606.XX M	GUIDE RAILING	m
610.0203 M	ESTABLISHING TURF	m^2
613.0101 M	TOPSOIL	m^3

NOTES:

- NOTES CONTINUED FROM DWG. TS-1 -

7. USE TIP-UP GUTTER BETWEEN STATIONS 42+905.000 AND 43+035.000 RIGHT. SEE DETAIL, DWG. TS-4. THE COST OF CONSTRUCTING TIP-UP GUTTER SHALL BE INCLUDED IN THE PRICE BID FOR ITEM 402.126201 M.
8. APPLY A TACK COAT PRIOR TO THE PLACEMENT OF TOP AND BINDER COURSE.
9. TOPSOIL SHALL BE PLACED AS INDICATED IN THE SPECIAL PROVISIONS.

- NOTES CONTINUED ON DWG. TS-3 -

TYPICAL SECTIONS

SURVEYED BY C.H.A. & V.S.E. DATE 12/93
DESIGNED BY D.W.E. DATE 2/04
DRAWN BY C.A.K. DATE 2/04
CHECKED BY T.P.K. DATE 2/04

DESIGN FILE NO. NY-TS2.DGN

PROJ. NAME BENNINGTON - HOOSICK D.P.I. 0146(1) C/1

PROJ. NO. P.I.N. 1306.60

SHEET 4 OF 92 DWG NO. TS-2

DESIGNED BY D. EMERICH CHECKED BY D. GOZALKOWSKI DRAFTED BY C. KAHLBAUGH CHECKED BY T. BURTNICK DATE 2/04
ESTIMATED BY D. EMERICH CHECKED BY D. GOZALKOWSKI
IN CHARGE OF T. KARS

FILE NAME = u:\5116\nydot\contract1\ny-ts2.dgn
DATE/TIME = 2/23/2004
USER = 2225