TYPICAL SECTIONS - CLIMBING LANE BOTH SIDES

Metric

MATERIAL ITEM	THICKNESS TOLERANCE
PAVEMENT COURSES (TOTAL DEPTH)	± 5
BASE COURSES (TOTAL DEPTH)	± 10
SUBBASE	± 30
SAND BORROW	± 30

	130	SUPERPAVE BITUMINOUS CONCRETE PAVEMENT (PG 58-28) (50 TYPE III S, 80 TYPE II S)
	100	BASE COURSE, SUPERPAVE BITUMINOUS CONCRETE (PG 58-28), TYPE I S
	600	SUBBASE OF CRUSHED GRAVEL (COARSE GRADED)
	400	SAND BORROW
SHOULDERS:	130	SUPERPAVE BITUMINOUS CONCRETE PAVEMENT (PG 58-28) (50 TYPE III S, 80 TYPE II S)
NOTE:		DESIGN FROST DEPTH - 1200

NOTES:

1. ELIMINATE SEEDING BEHIND GUARDRAIL TO SUBGRADE CATCH POINT.
2. FOR SLOPES IN SOLID ROCK EXCAVATION AND DRILLING AND BLASTING OF SOLID ROCK SUBGRADE, SEE STANDARD SHEET A-60M.

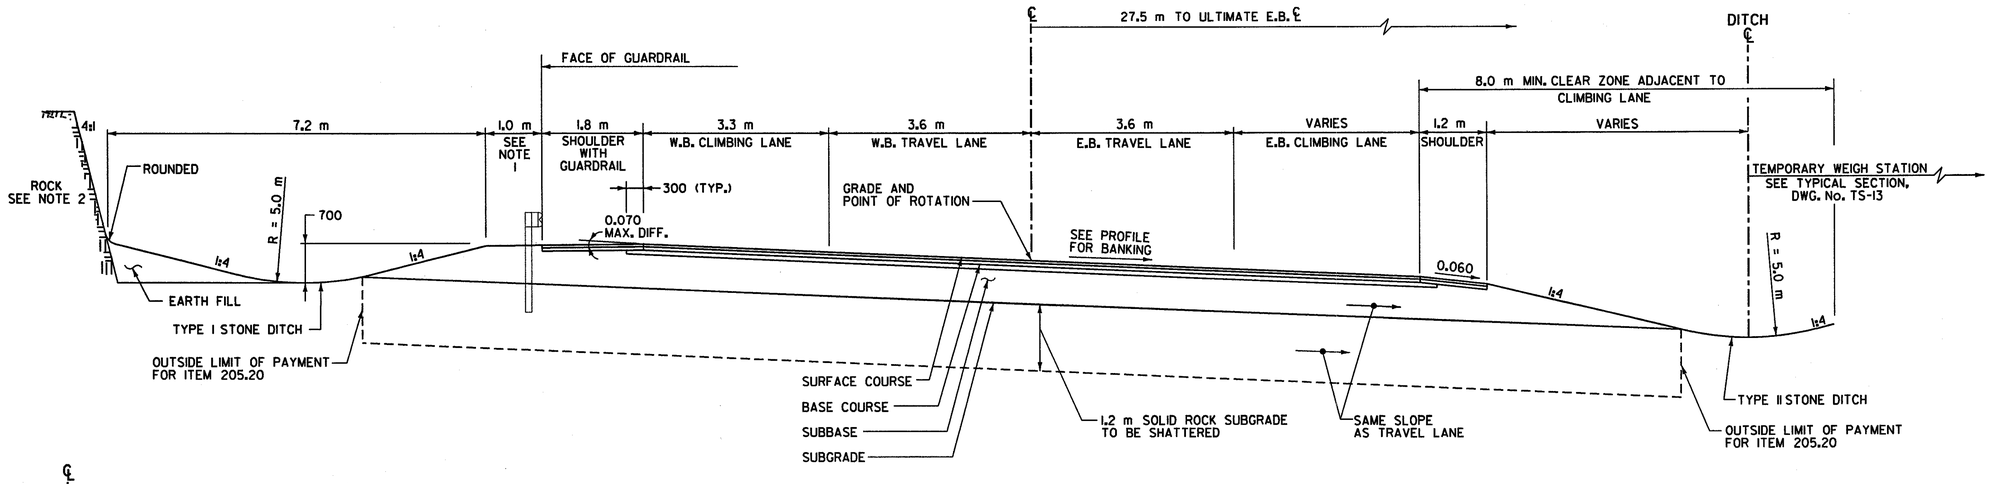

BANKED SECTION
STA. 12+980.000 – STA. 13+120.000

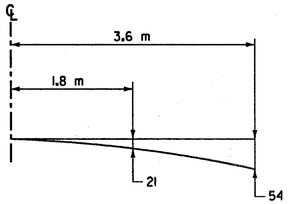

MODIFIED PARABOLIC DETAIL
CLIMBING LANE

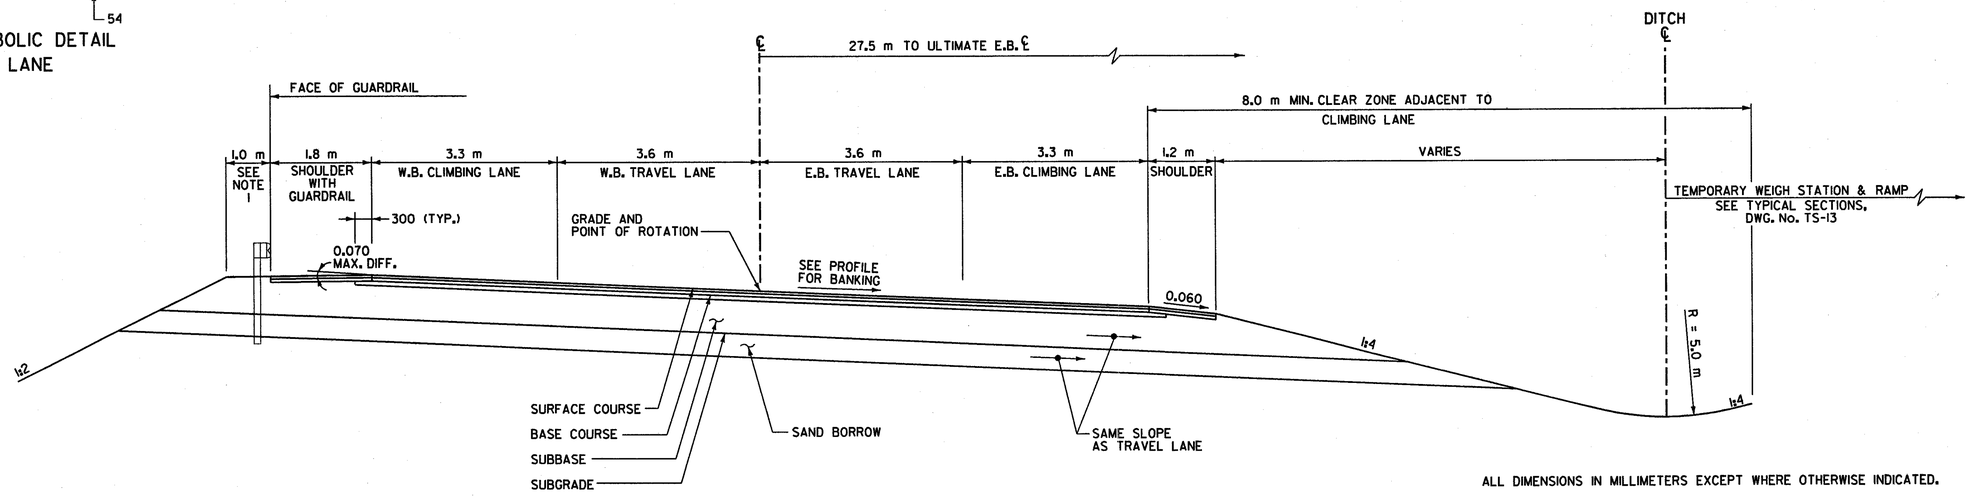

BANKED SECTION
STA. 12+735.000 – STA. 12+980.000

ALL DIMENSIONS IN MILLIMETERS EXCEPT WHERE OTHERWISE INDICATED.

TYPICAL SECTION SHEET

SURVEYED BY	C.H.A. & V.S.E.	DATE 12/93
DESIGNED BY	D.E.G.	DATE 11/01
DRAWN BY	J.N.	DATE 11/01
CHECKED BY	T.P.K.	DATE 11/01

DESIGN FILE NO. /5116/VAOT/TS-4.DGN

PROJ. NAME BENNINGTON - HOOSICK
D.P.I. 0146(1) C/3

PROJ. NO. P.I.N. 1306.60

DWG No. TS-4 SHEET 52 OF 473

FILE NAME =u:\5116\VAOT\CONTRACT3\TS-4.DGN
DATE/TIME =10/11/2001
USER =664