TYPICAL SECTION
BORROW PIT AREA - CONTRACT #4

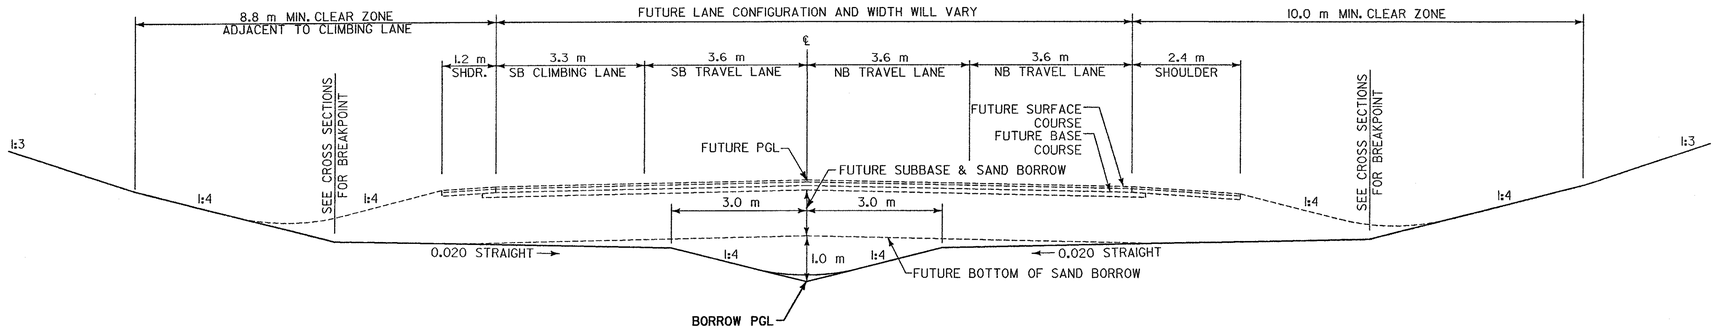

NORMAL SECTION WITH FUTURE NB & SB CLIMBING LANE
STA B 1+443 - STA B 1+582

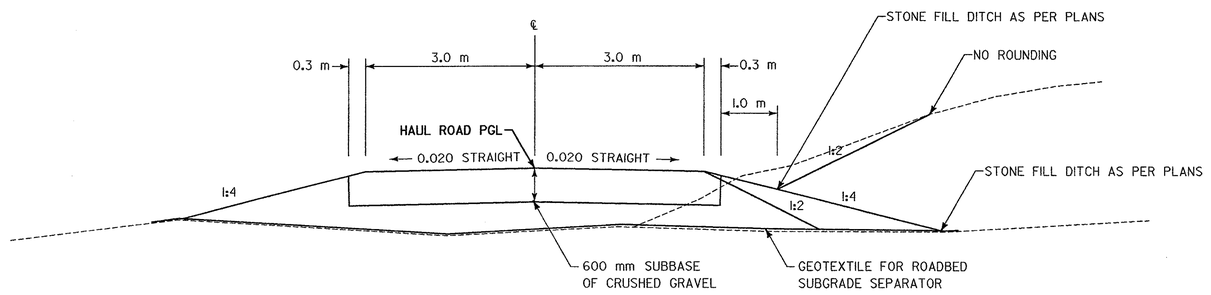

HAUL ROAD
STA HR 1+005 - STA HR 1+340

SEEDING FORMULA ITEM 651.15
RURAL AREAS

MASS %	KG/HA	NAME	PUR %	GERM %
37.14	26.0	CREEPING RED FESCUE	98	85
37.14	26.0	TALL FESCUE	95	90
5.71	4.0	RED TOP	95	90
14.30	10.0	BIRDSFOOT TREFOIL	98	85
5.71	4.0	ANNUAL RYEGRASS	95	85
100.00	70.0			

GENERAL NOTES

THE SEED MIXTURE SHALL NOT HAVE A WEED CONTENT EXCEEDING 0.40% BY MASS AND SHALL BE FREE OF ALL NOXIOUS WEED SEED.

SEED TO BE APPLIED PER SEEDING FORMULA OR AS DIRECTED BY THE ENGINEER.

FERTILIZER: FORMULA 10-20-10 TO BE USED WITH SEED, APPLIED AT RATE OF 560 KG/HA. (HYDRO SEEDERS MAY USE 19-19-19 FORMULA).

AGRICULTURAL LIMESTONE TO BE APPLIED AT THE RATE OF 4500 KG/HA OR AS DIRECTED BY THE ENGINEER.

HAY MULCH TO BE PLACED ON EARTH SLOPES AT THE RATE OF 4500 KG/HA OR AS DIRECTED BY THE ENGINEER.

MARKER POSTS TO BE PLACED AS DIRECTED BY THE ENGINEER.

SLOPE ROUNDING --ALL CUT SLOPES TO BE ROUNDED IN ACCORDANCE WITH STANDARD SHEET B-5 M

ALL EXCAVATED AND EXPOSED SLOPES SHALL BE SEEDED AND MULCHED AS DIRECTED BY THE ENGINEER

ALL DIMENSIONS IN MILLIMETERS EXCEPT WHERE OTHERWISE INDICATED.

Dufresne-Henry

PROJECT NAME: BENNINGTON - HOOSICK
PROJECT NUMBER: DPI 0146 (1) C/4

FILE NAME: borrow_typ.dgn
PROJECT LEADER: GAE
DESIGNED BY: BJM
PLOT DATE: 08/29/2000
DRAWN BY: MBL
CHECKED BY: GAS
TYPICAL SECTIONS
SHEET 256 OF 385