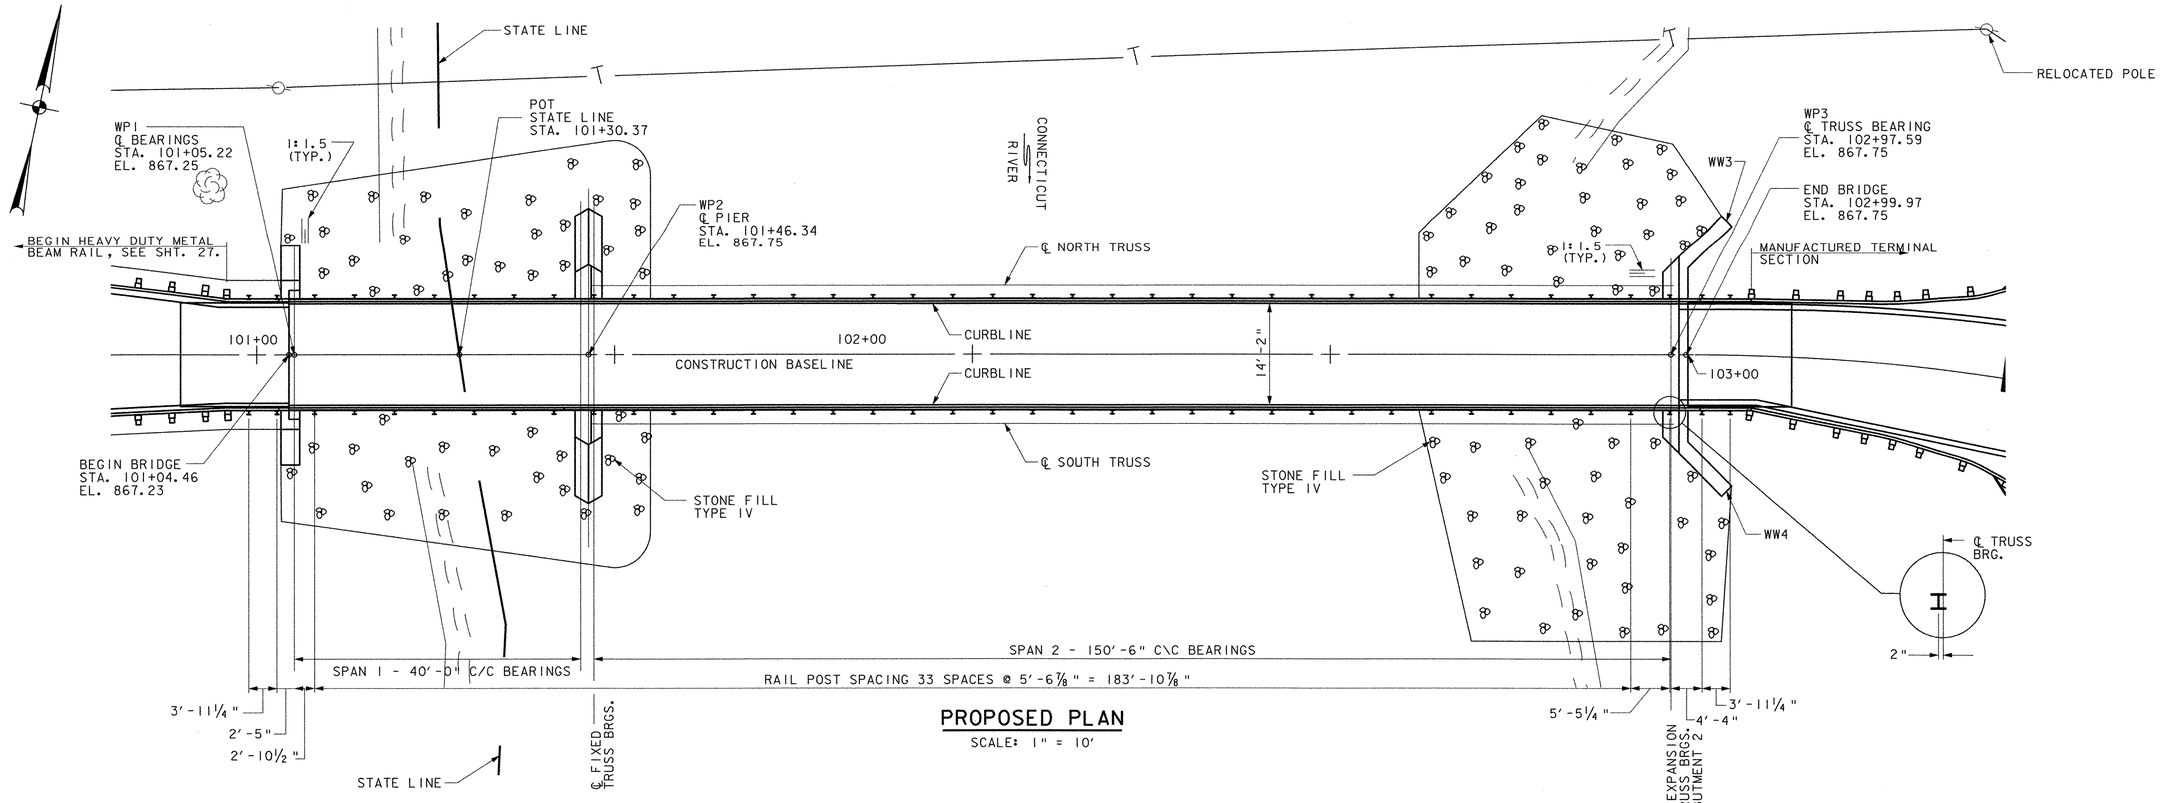

PROPOSED PLAN

SCALE: 1" = 10'

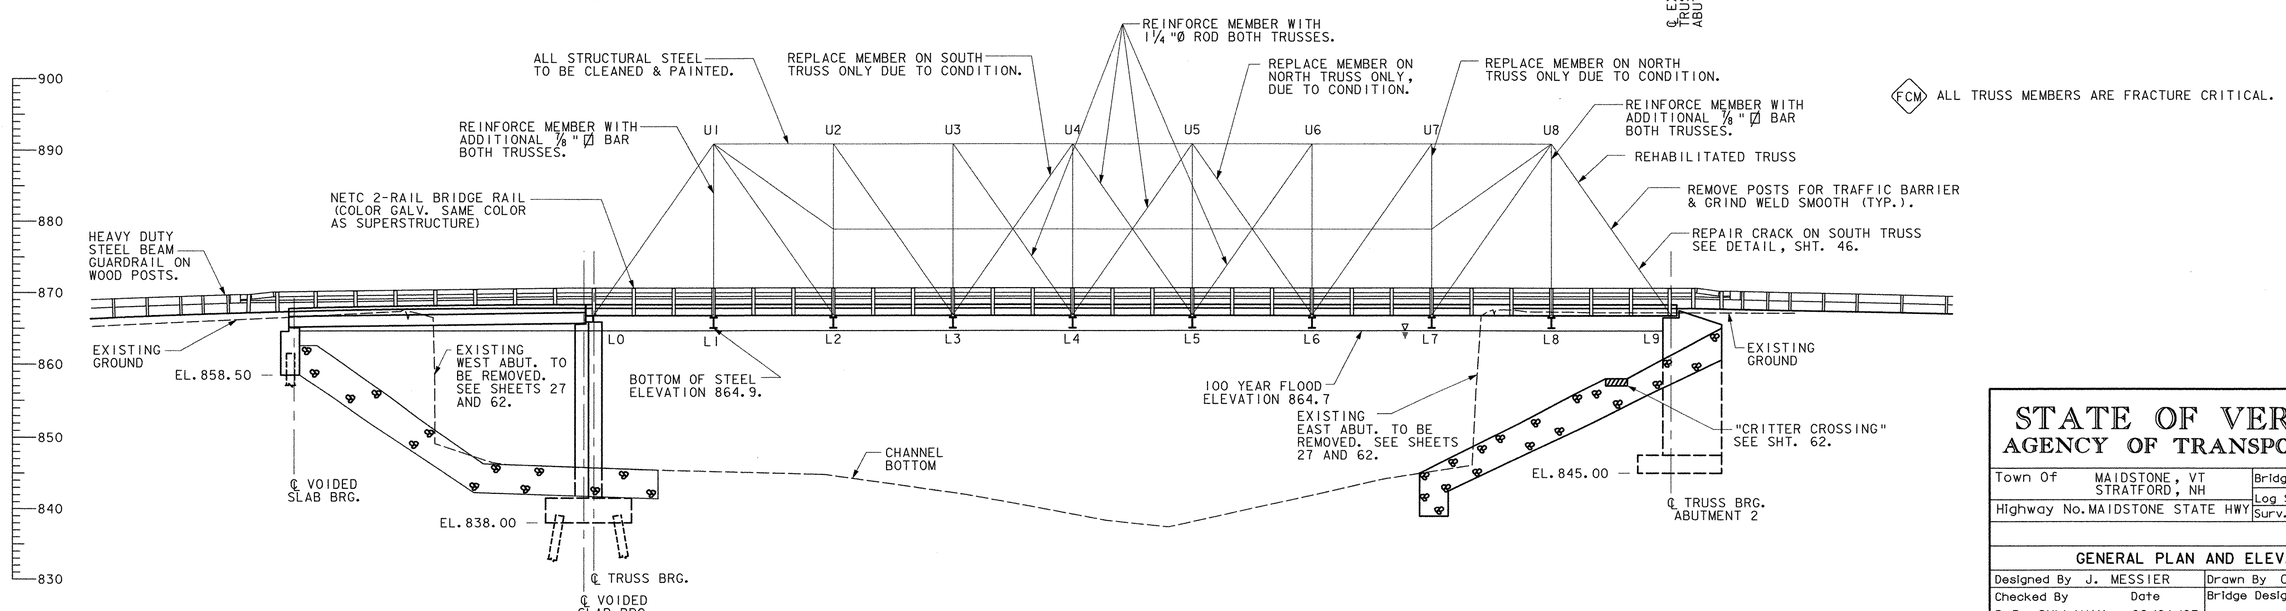

FCM ALL TRUSS MEMBERS ARE FRACTURE CRITICAL.

PROPOSED ELEVATION

SCALE: 1" = 10'

Lichtenstein
Consulting Engineers

STATE OF VERMONT
AGENCY OF TRANSPORTATION

Town Of MAIDSTONE, VT / STRATFORD, NH	Bridge No. 1
Highway No. MAIDSTONE STATE HWY	Log Sta.
	Surv. Sta.

GENERAL PLAN AND ELEVATION

Designed By J. MESSIER	Drawn By C. DONOHUE
Checked By D.B. SULLIVAN Date 08/01/03	Bridge Design Supervisor Date
PROJECT MAIDSTONE-STRATFORD	PROJECT NO. BHO 1447 (24)
I.G.C. Info.	
Bridge Sheet No.	Sheet 35 of 65

13 AUG 2003 p:\2077\cadd\dgn\ze054gpe.dgn