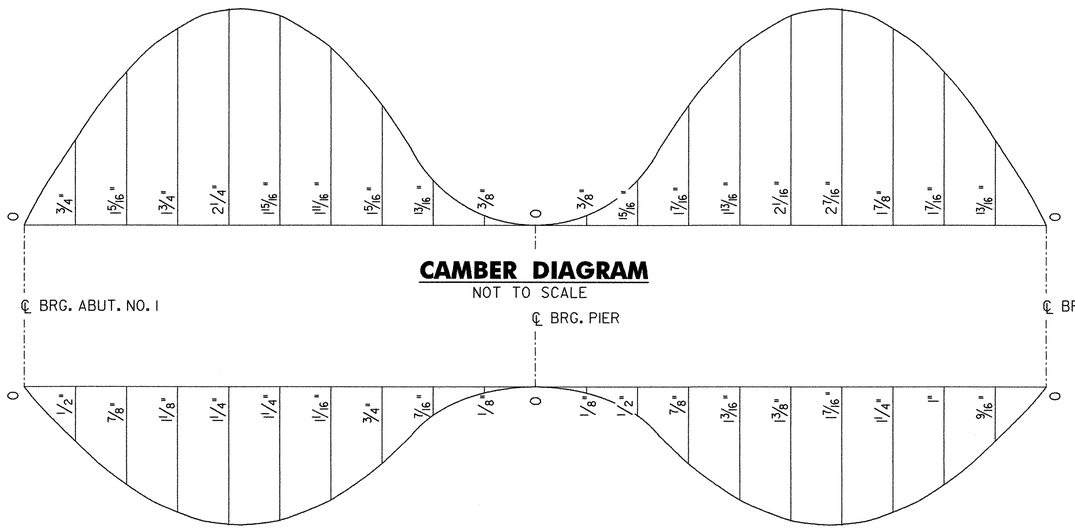

CAMBER DIAGRAM

NOT TO SCALE

DEAD LOAD DEFLECTION DIAGRAM

NOT TO SCALE

NOTES:

1. CAMBER AND DEAD LOAD MEASUREMENTS ARE GIVEN IN INCHES AT SPAN TENTH POINTS.
2. DEAD LOAD DEFLECTIONS SHOWN ARE FOR ALL DEAD LOADS AND SUPERIMPOSED DEAD LOADS INCLUDING BEAM AND DIAPHRAGM WEIGHTS. DESIGN DEAD LOAD DEFLECTIONS SHOWN ARE BASED ON GIRDER 2. ACTUAL DEAD LOAD DEFLECTIONS FOR OTHER GIRDERS VARY SLIGHTLY.

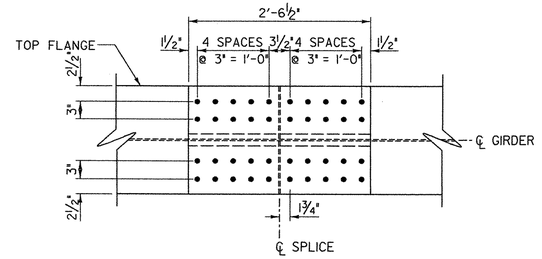

TOP FLANGE PLAN

SCALE 1" = 1'-0

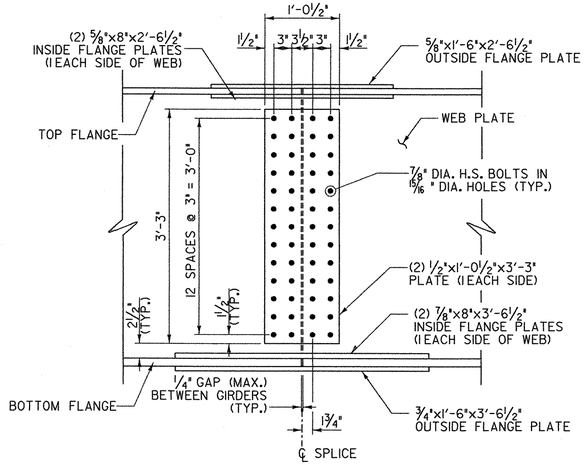

WEB ELEVATION

SCALE 1" = 1'-0

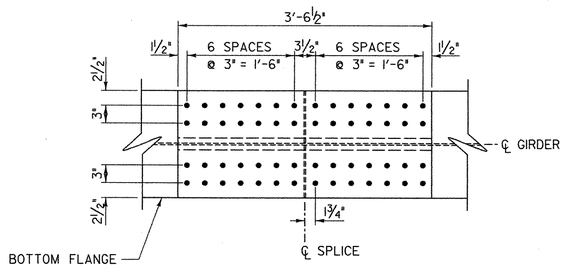

BOTTOM FLANGE PLAN

SCALE 1" = 1'-0

STATE OF VERMONT AGENCY OF TRANSPORTATION	
Town Of HUNTINGTON	Bridge No. 42
Highway No. T.H. 4	Log Sta. Surv. Sta.
EAST STREET (T.H. #4) OVER HUNTINGTON RIVER	
MISCELLANEOUS GIRDER DETAILS	
Designed By C. BOGUE	Drawn By J. SOTER
Checked By S. BURBANK Date 08/05	Bridge Design Supervisor M. CHENETTE Date 09/05
PROJECT HUNTINGTON	PROJECT NO. BRO 1445 (29)
DH Dgn.: ...\Trans\z01j302miscGRDRdet.dgn Plot Date: 1/12/2006	
Bridge Sheet No.	Sheet 32 of 63

Dufresne-Henry