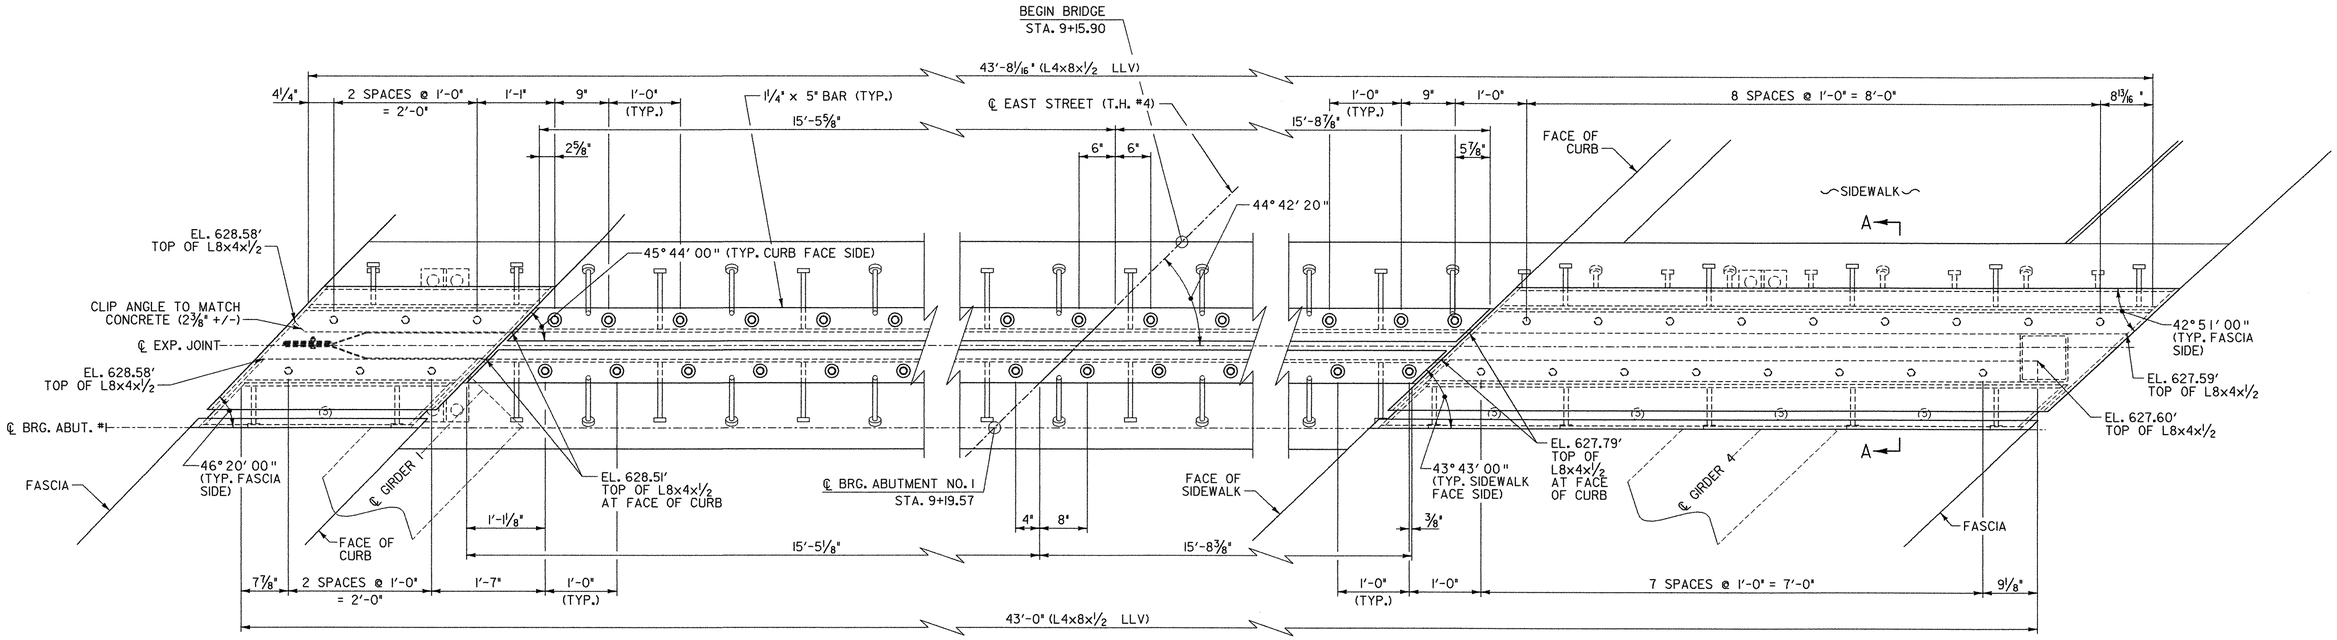

PARTIAL PLAN VIEW

SCALE 1" = 1'-0

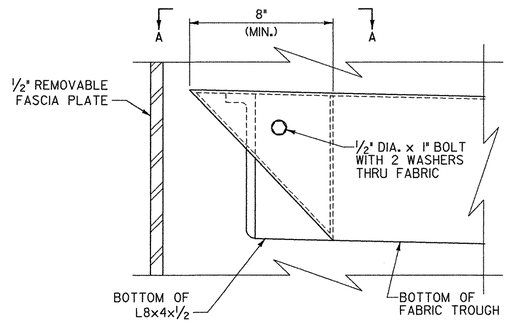

ELEVATION
FOLDED TROUGH END DETAILS

NOT TO SCALE

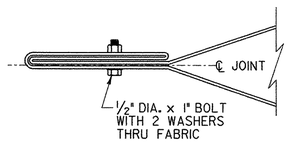

VIEW A-A

NOT TO SCALE

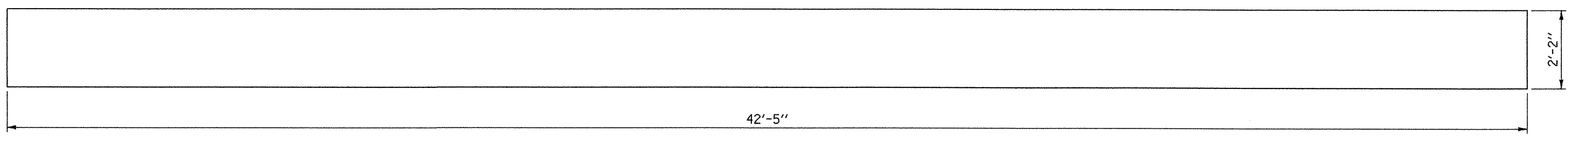

TROUGH LAYOUT

SCALE 1/2" = 1'-0

SEE PREVIOUS SHEET FOR SECTION A-A

STATE OF VERMONT
AGENCY OF TRANSPORTATION

Town Of HUNTINGTON	Bridge No. 42
Highway No. T.H. 4	Log Sta. / Surv. Sta.

EAST STREET (T.H. #4) OVER HUNTINGTON RIVER

EXPANSION JOINT DETAILS SHEET 1

Designed By S. BURBANK	Drawn By S. BURBANK
Checked By M. CHENETTE Date 08/05	Bridge Design Supervisor M. CHENETTE Date 09/05
PROJECT HUNTINGTON	PROJECT NO. BRO 1445 (29)
DH Dgn.: ...\Cadd\Trans\z0lj302expjt2.dgn Plot Date: 1/12/2006	
Bridge Sheet No.	Sheet 38 of 63

Dufresne-Henry