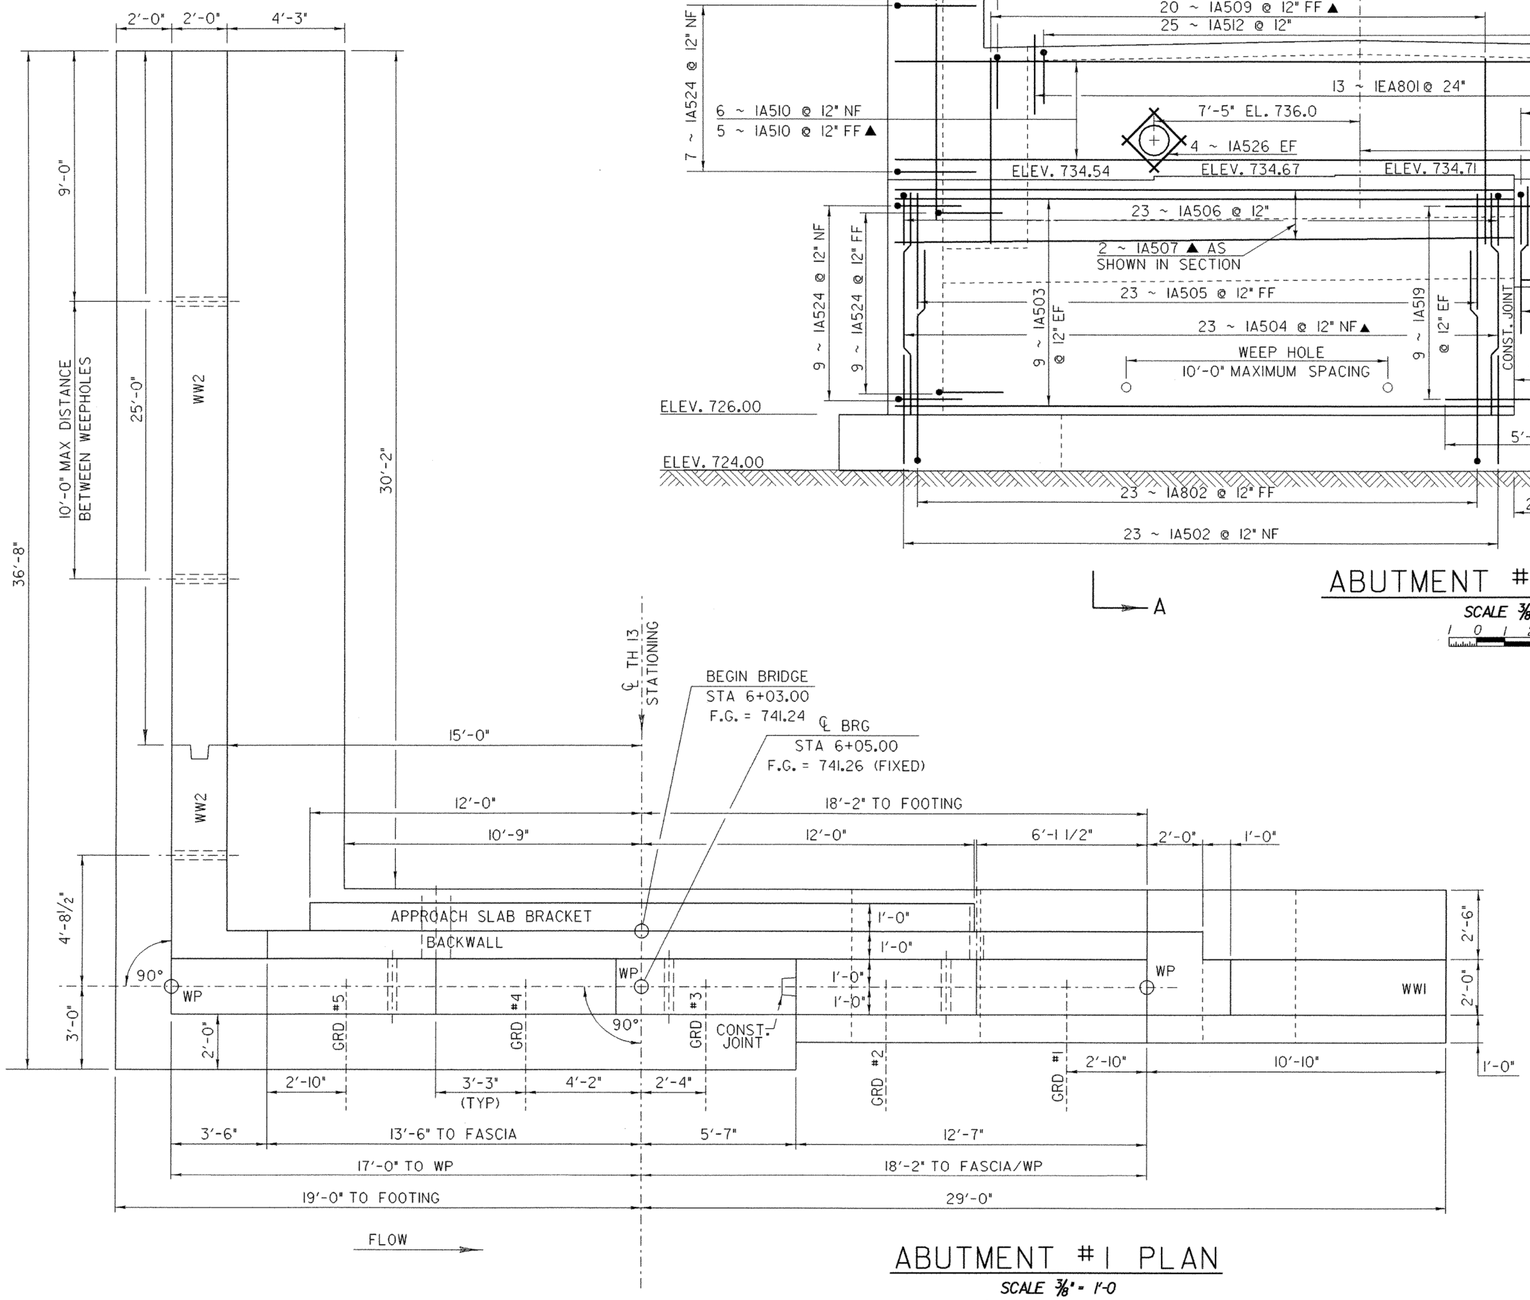

ABUTMENT #1 PLAN

SCALE 3/8" = 1'-0

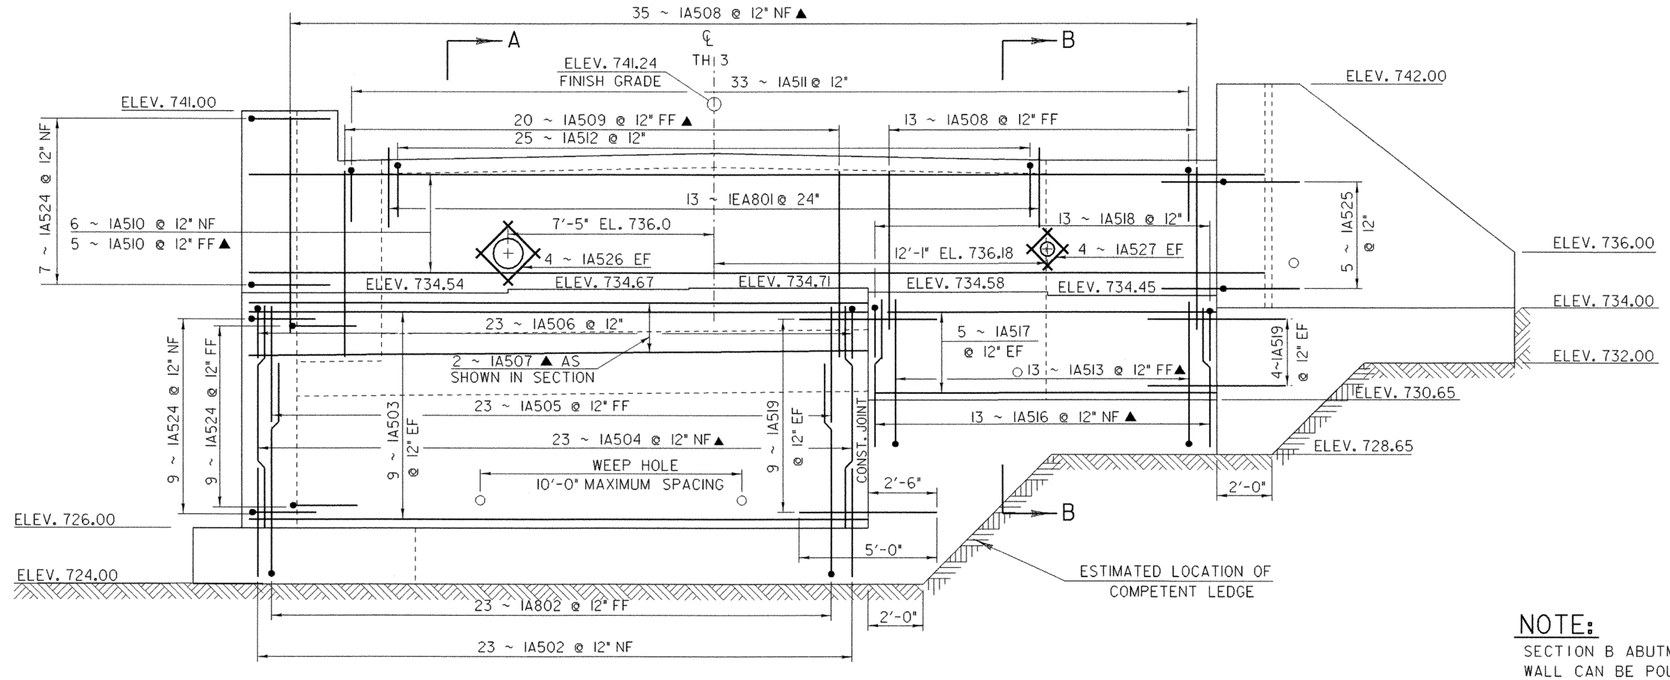

ABUTMENT #1 ELEVATION

SCALE 3/8" = 1'-0

NOTE:

SECTION B ABUTMENT STEM WALL CAN BE POURED WITH WW1 FOOTING.
NF = NEAR FACE
FF = FAR FACE
EF = EACH FACE
▲ = CUT TO FIT IN FIELD
3" CLEAR UNLESS OTHERWISE SPECIFIED ON THE PLANS
2'-2" BAR LAP UNLESS OTHERWISE SPECIFIED ON THE PLANS

SEE REVISED ABUTMENT #1 DETAILS - PLOT DATE 11-JUL-2007

ABUTMENT #1 DETAILS

PROJECT NAME:	BARTON
PROJECT NUMBER:	BRO 1449 (29)

FILE NAME: /str5/01j168/sj168sub.dgn	PLOT DATE: 02-APR-2007
PROJECT LEADER: W. SYMONDS	DRAWN BY: J. GILMORE
DESIGNED BY: J. REED	CHECKED BY: J. REED
sj168ab1.i	SHEET 53 OF 84