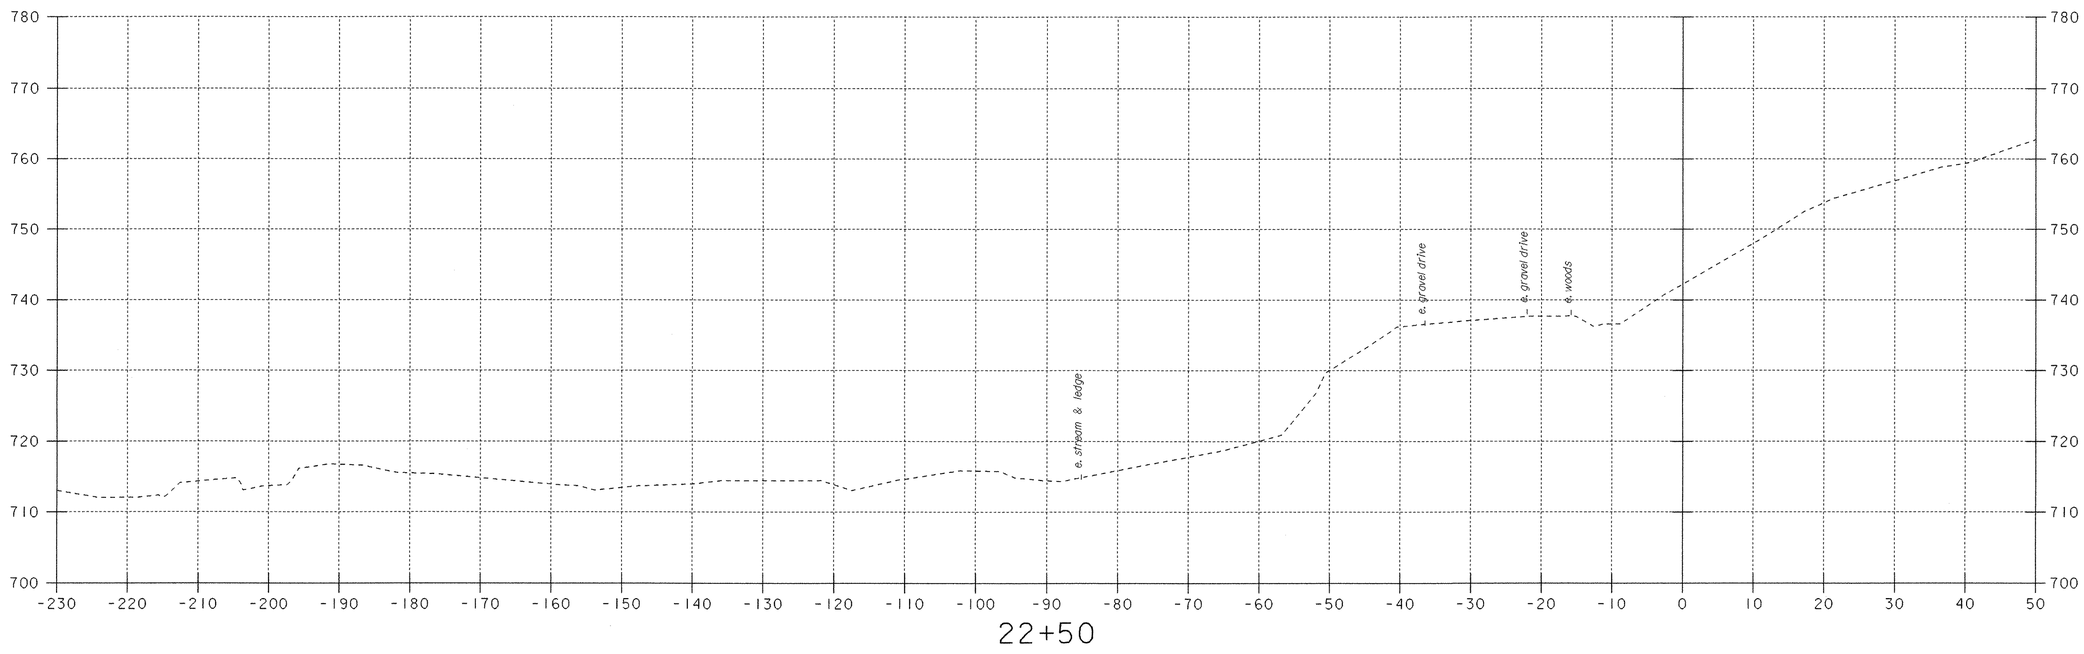

CHANNEL CROSS SECTIONS

PROJECT NAME:	BARTON
PROJECT NUMBER:	BRO 1449 (29)

0 10 20
SCALE

FILE NAME: /str5/01jl68/sjl68xs.dgn	PLOT DATE: 02-APR-2007
PROJECT LEADER: W. SYMONDS	DRAWN BY: J. REED
DESIGNED BY: J. REED	CHECKED BY: J. LACROIX
sjl68cx7.i	SHEET 81 OF 84