BRIDGE RAILING 93

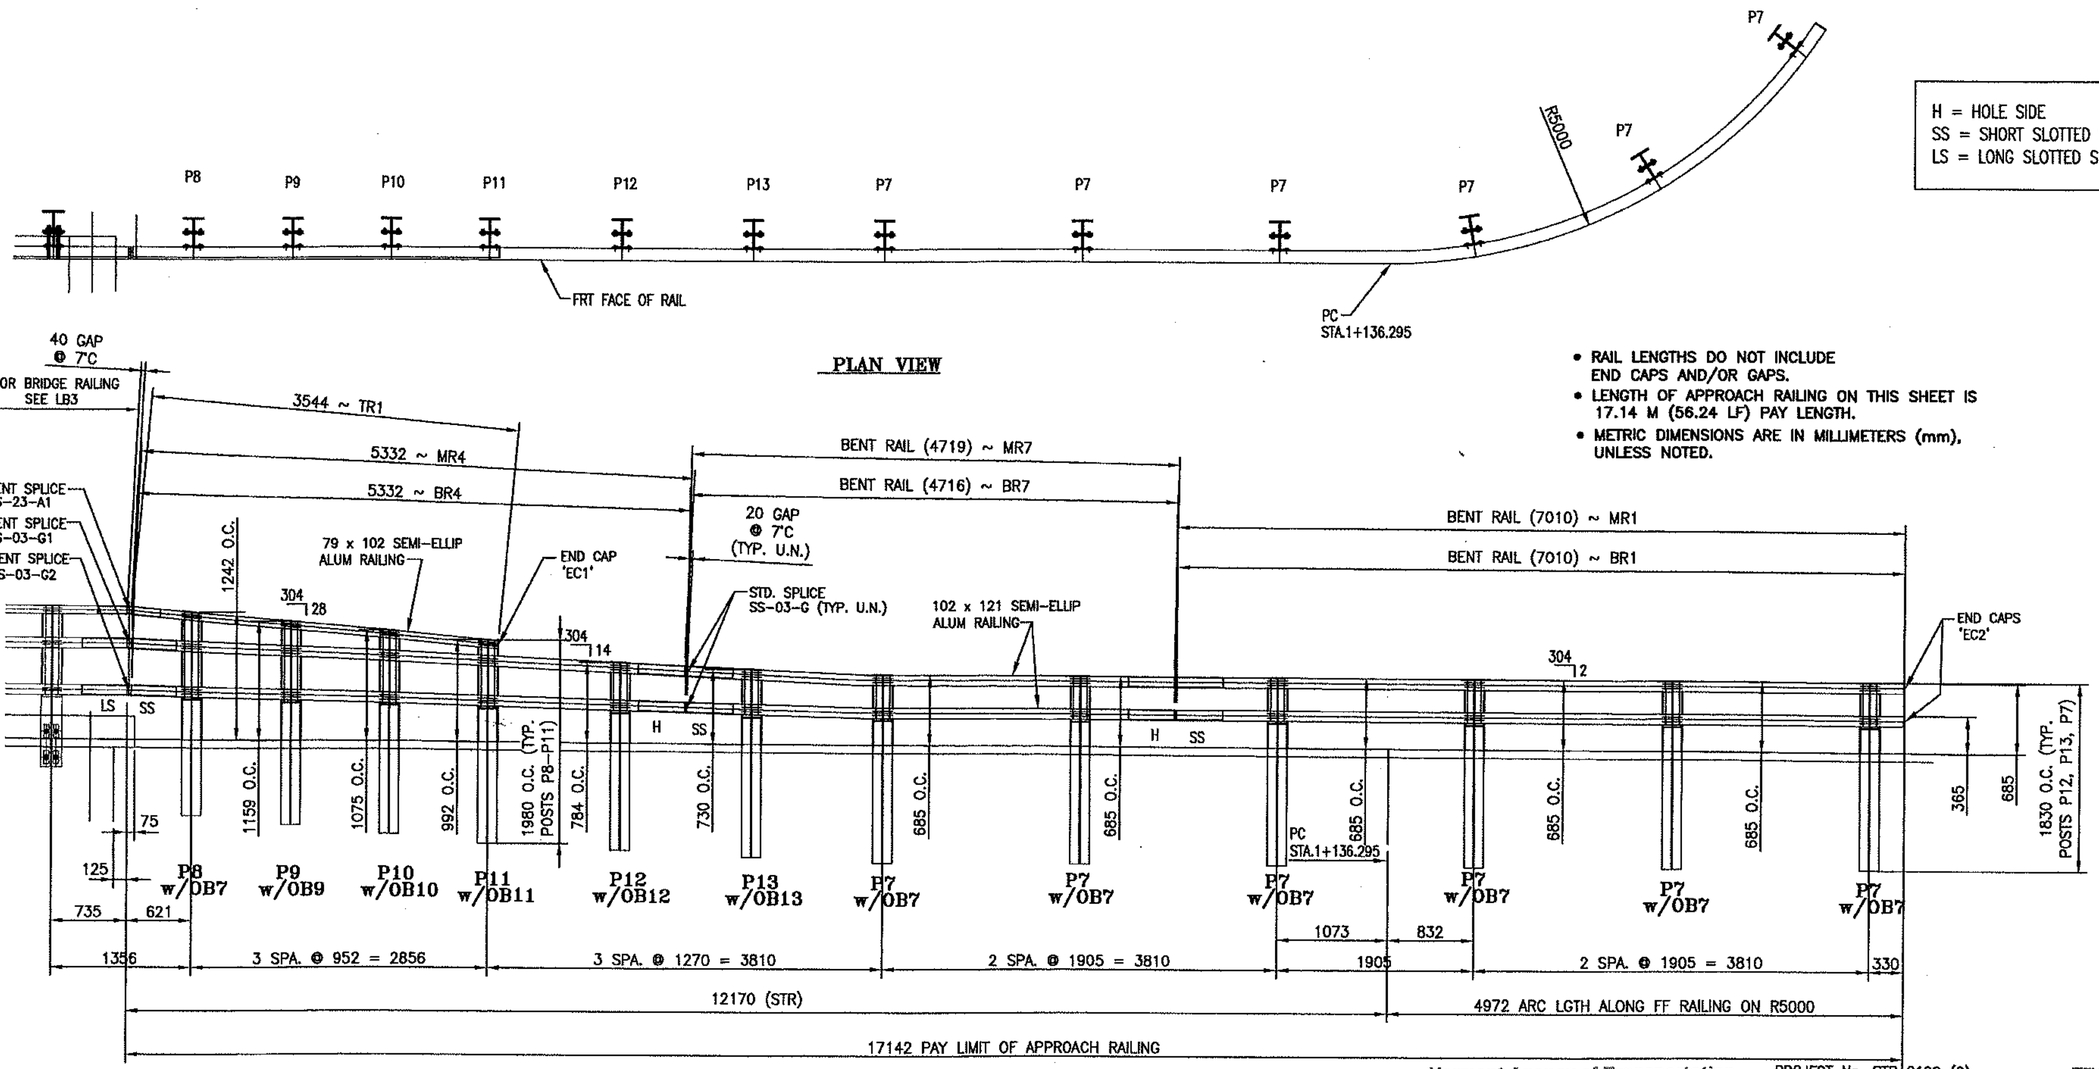

H = HOLE SIDE
SS = SHORT SLOTTED SIDE
LS = LONG SLOTTED SIDE

- RAIL LENGTHS DO NOT INCLUDE END CAPS AND/OR GAPS.
- LENGTH OF APPROACH RAILING ON THIS SHEET IS 17.14 M (56.24 LF) PAY LENGTH.
- METRIC DIMENSIONS ARE IN MILLIMETERS (mm), UNLESS NOTED.

INSIDE ELEVATION OF SE APPROACH RAIL

ANODIZED
(SEE LB1 FOR SPECIFICATIONS)

Vermont Agency of Transportation
RECEIVED
CK'D BY WDL OK'D BY GS
7:54 am, Jul 13, 2011
RESUBMIT APPROVED X
BY CWC, Proj. Mgr. DATE 07/13/11

REV.	DESCRIPTION	BY	DATE

PROJECT No. STP 0199 (2) ITEM No: 621.745

APPROVED: _____ REC'D APPROVAL _____ DRAWING _____

L.B. FOSTER COMPANY
1016 GREENTREE ROAD
PITTSBURGH, PENNSYLVANIA 15220

FOR: F. R. LAFAYETTE, INCORPORATED
VERMONT AGENCY OF TRANSPORTATION
TOWN OF HINESBURG, COUNTY OF CHITTENDEN, VT
APPROACH RAILING FOR BRIDGE #10, TOWN HIGHWAY 4 (MAJ. COLLECTOR) CLASS 2
3L ALUMINUM SE APPROACH RAIL ELEVATIONS

MADE CMS DATE 06/20/11 JOB No. AR0689 CUST. No.
CHECK Dd DATE 06/28/11 DRAWING LB7 REV. No.