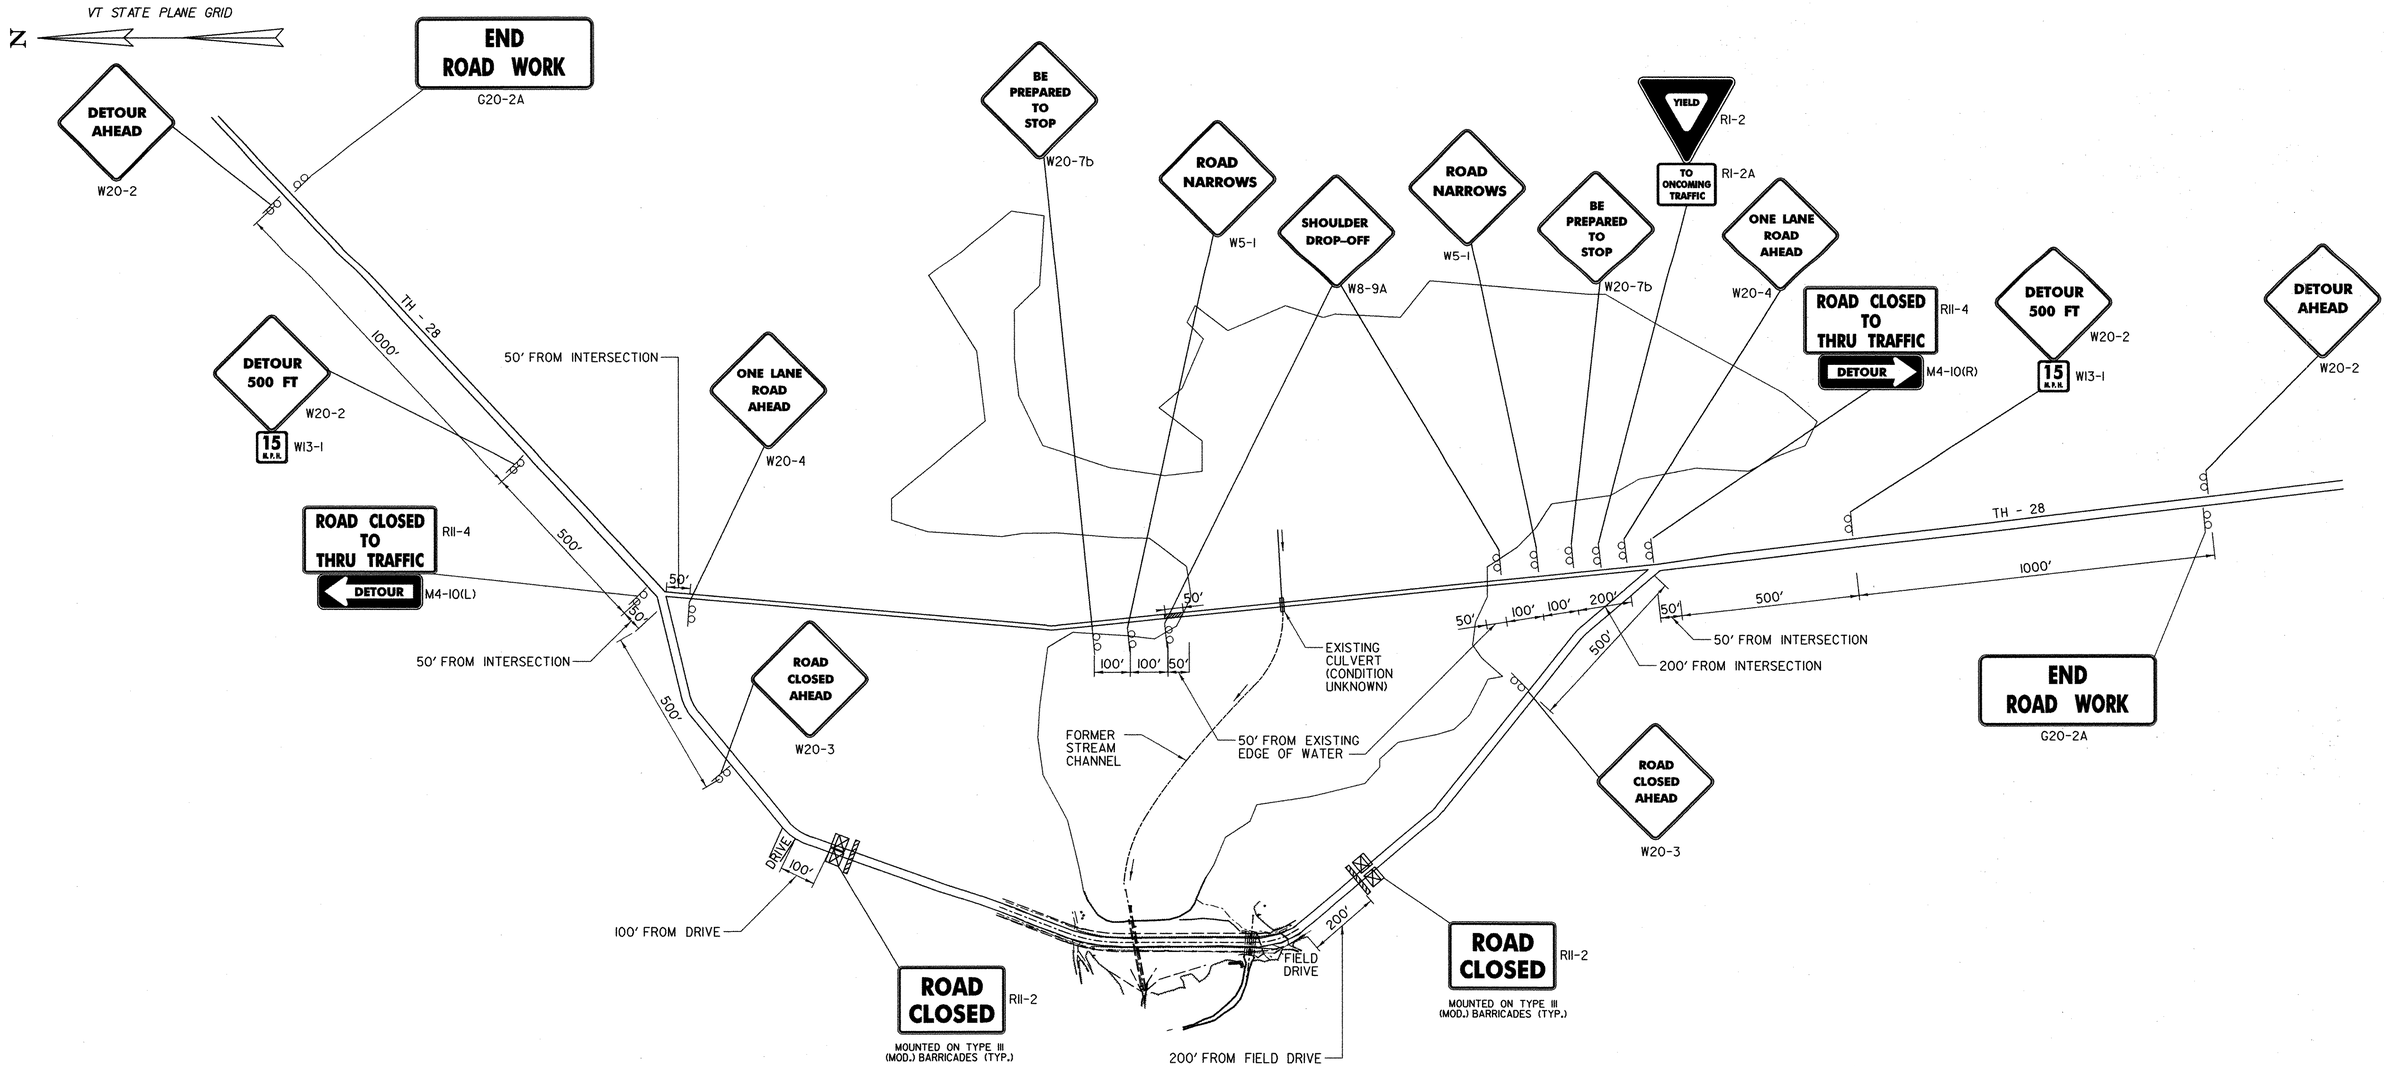

NOTES:

1. SEE SHEET 22 FOR TRAFFIC CONTROL NOTES.
2. ALL DETAILS NOT SHOWN SHALL BE IN ACCORDANCE WITH PART 6 OF MUTCD, MELLENIUM EDITION, "TEMPORARY TRAFFIC CONTROL", AND VAOT STANDARDS, E100, E100A, E101, E102, E102A, E106, E107, E107A, E155, AND G-18.

TRAFFIC CONTROL SHEET

NTS

LEGEND

SIGN AND POSTS

TYPE III BARRICADES (MOD.)

TEMP. TRAFFIC BARRIER

DATUM
VERTICAL ASSUMED
HORIZONTAL NAD 83

PLOTTED 05/21/2003

NO.	DATE	REVISIONS	BY	CK'D

STATE OF VERMONT SURVEY WITNESS REGISTERED PROFESSIONAL ENGINEER

DuBois & King inc.
engineering planning management development

TOWN OF WARREN
WARREN, VERMONT

BLUEBERRY LAKE DAM REHABILITATION PROJECT

TRAFFIC CONTROL SHEET

DRAWN BY	DATE
SJB	MAY 2003
CHECKED BY JWT	PROJ. NO. R16663
PROJ. ENG. SRP	DRAW. NO. 11296

SHEET 7 OF 24

C:\WINNT\TEMP\R16663.dgn 05/21/2003 11:06:57 AM