NOTES:

THIS PROJECT EXISTS IN AN ARCHEOLOGICALLY SENSITIVE AREA. DUNCAN WILKIE, THE STATE ARCHEOLOGIST WAS CONSULTED REGARDING HOW TO PROCEED. HE AGREED TO CLEAR THE PROJECT-NO EFFECT-AS LONG AS CONSTRUCTION STAYS WITHIN THE CURRENT ROW LIMITS, WITH THE CONDITION THAT TEMPORARY PROTECTIVE FENCING BE PUT ALONG THE ROW TO KEEP CONSTRUCTION ACTIVITY OUT. THIS WILL BE ACCOMPLISHED WITH SNOW FENCE (MOD.- PDF)

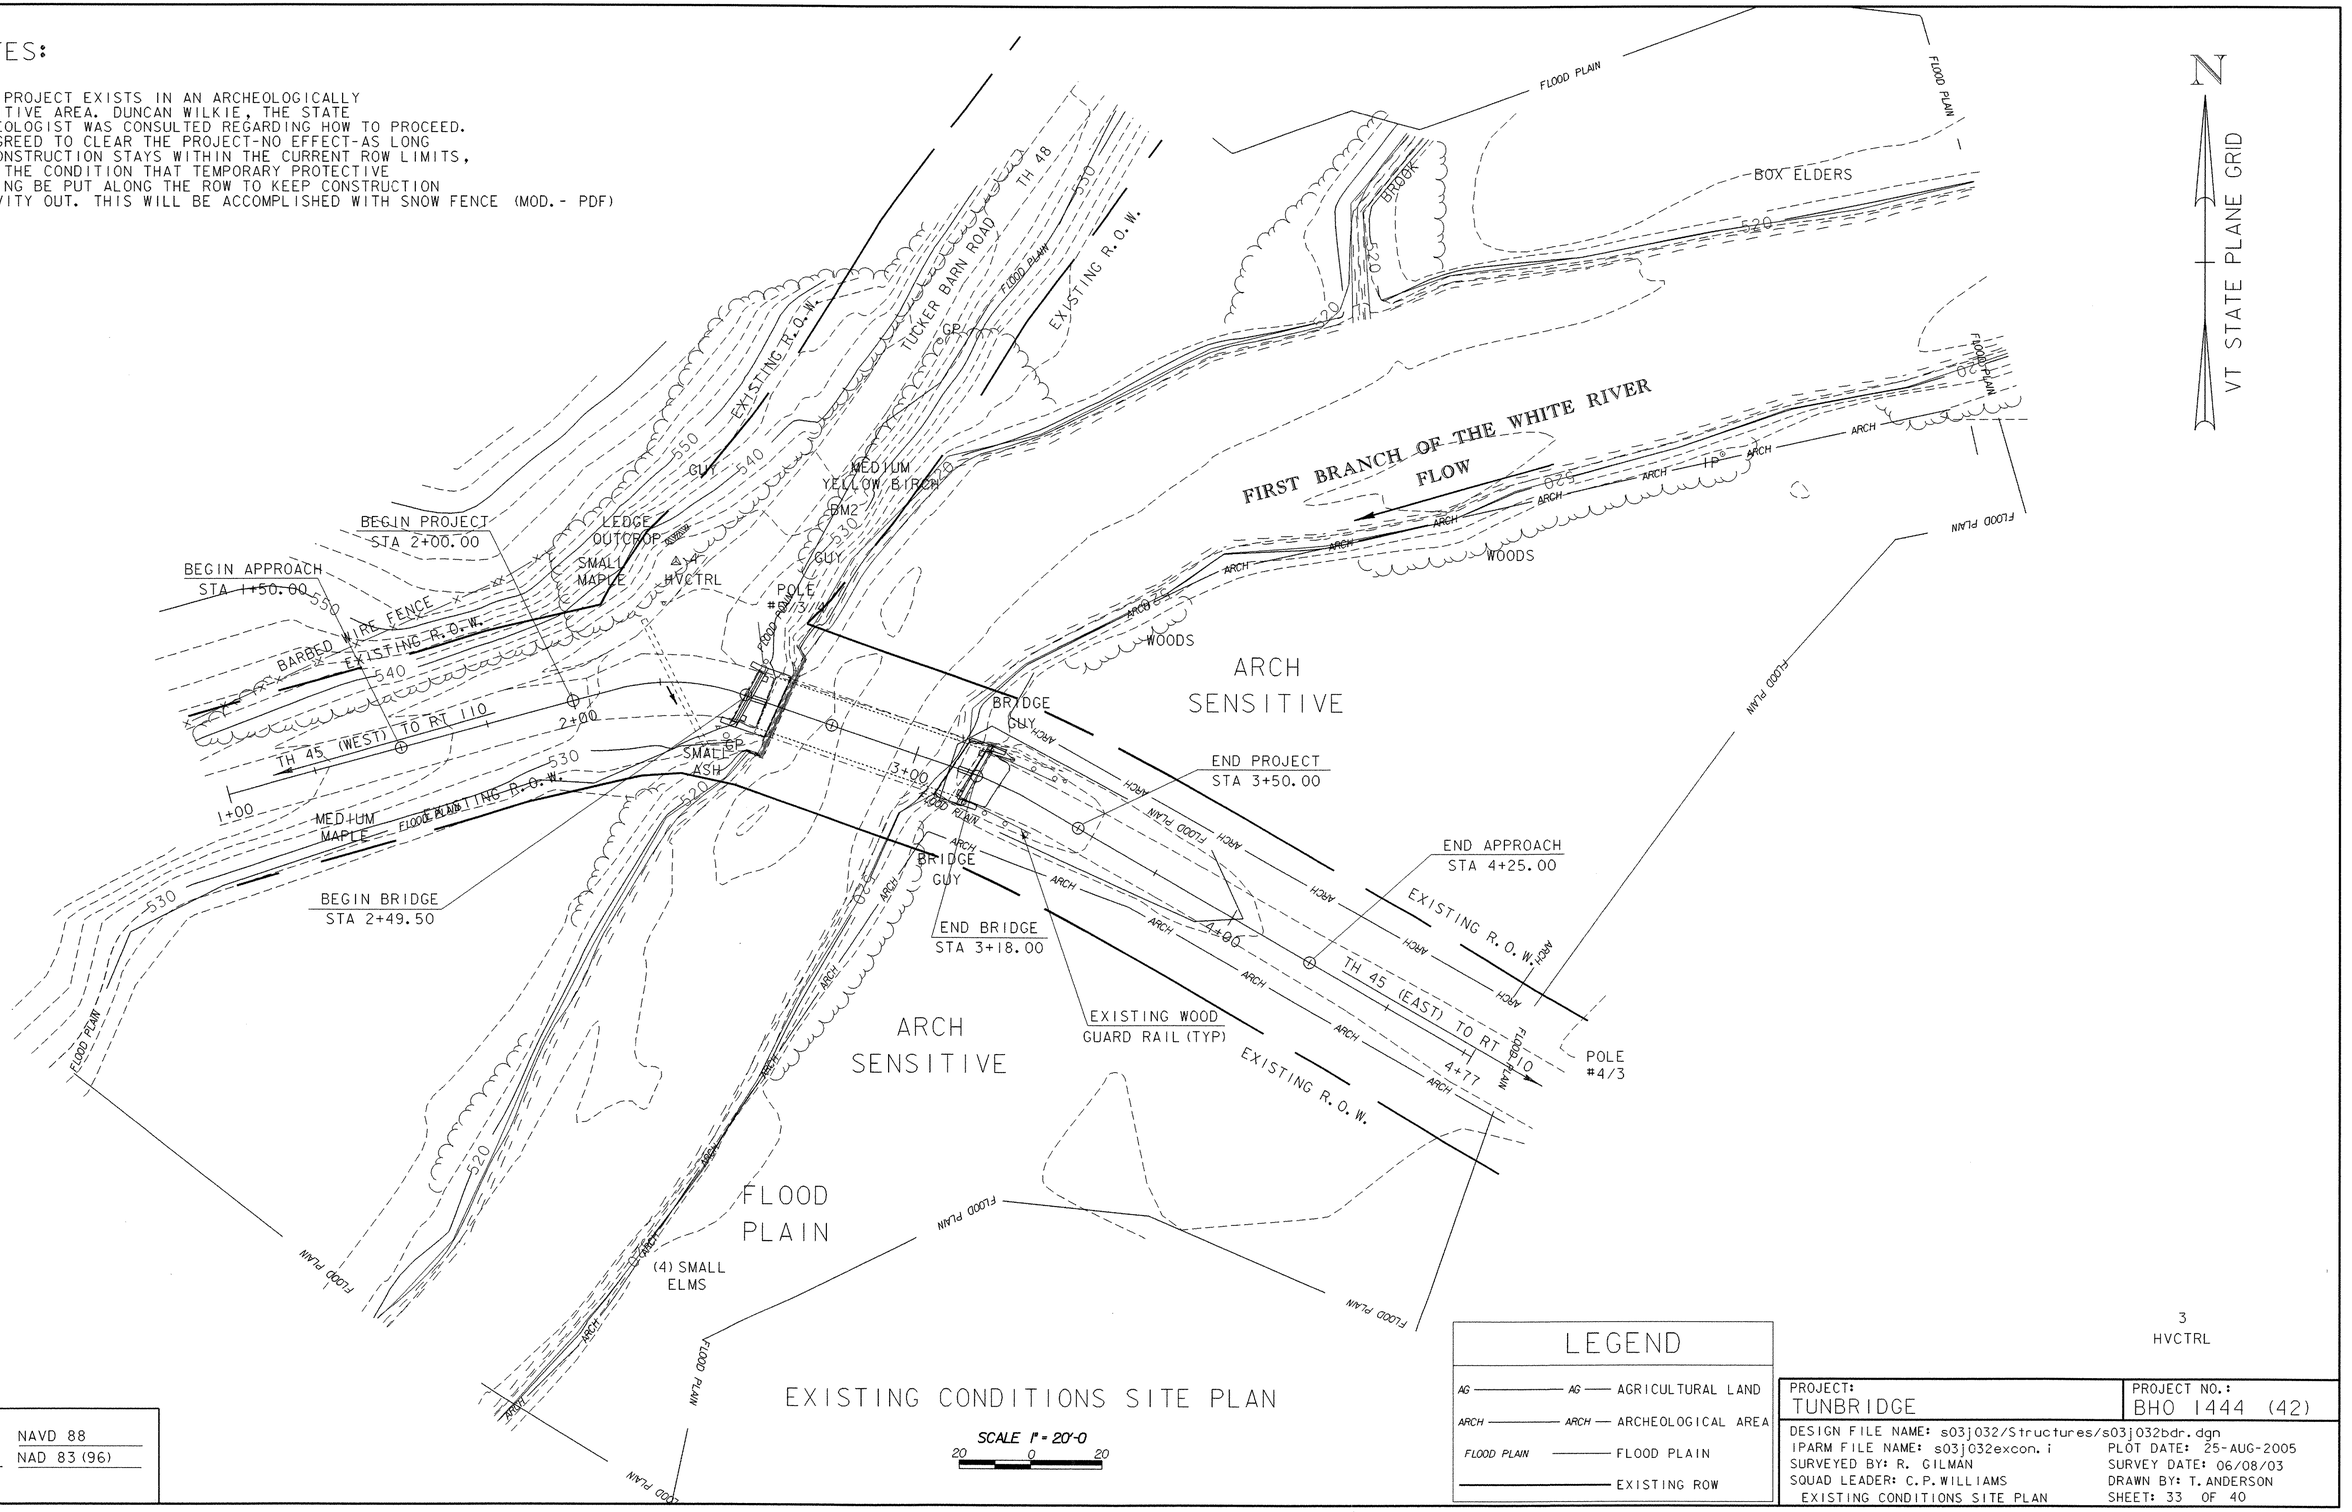

EXISTING CONDITIONS SITE PLAN

SCALE 1" = 20'-0
20 0 20

DATUM	
VERTICAL	NAVD 88
HORIZONTAL	NAD 83 (96)

LEGEND

- AG — AG — AGRICULTURAL LAND
- ARCH — ARCH — ARCHEOLOGICAL AREA
- FLOOD PLAIN — FLOOD PLAIN
- EXISTING ROW

3
HVCTRL

PROJECT:	PROJECT NO.:
TUNBRIDGE	BHO 1444 (42)

DESIGN FILE NAME: s03j032/Structures/s03j032bdr.dgn
IPARM FILE NAME: s03j032excon.i
SURVEYED BY: R. GILMAN
SQUAD LEADER: C.P. WILLIAMS
EXISTING CONDITIONS SITE PLAN

PLOT DATE: 25-AUG-2005
SURVEY DATE: 06/08/03
DRAWN BY: T. ANDERSON
SHEET: 33 OF 40