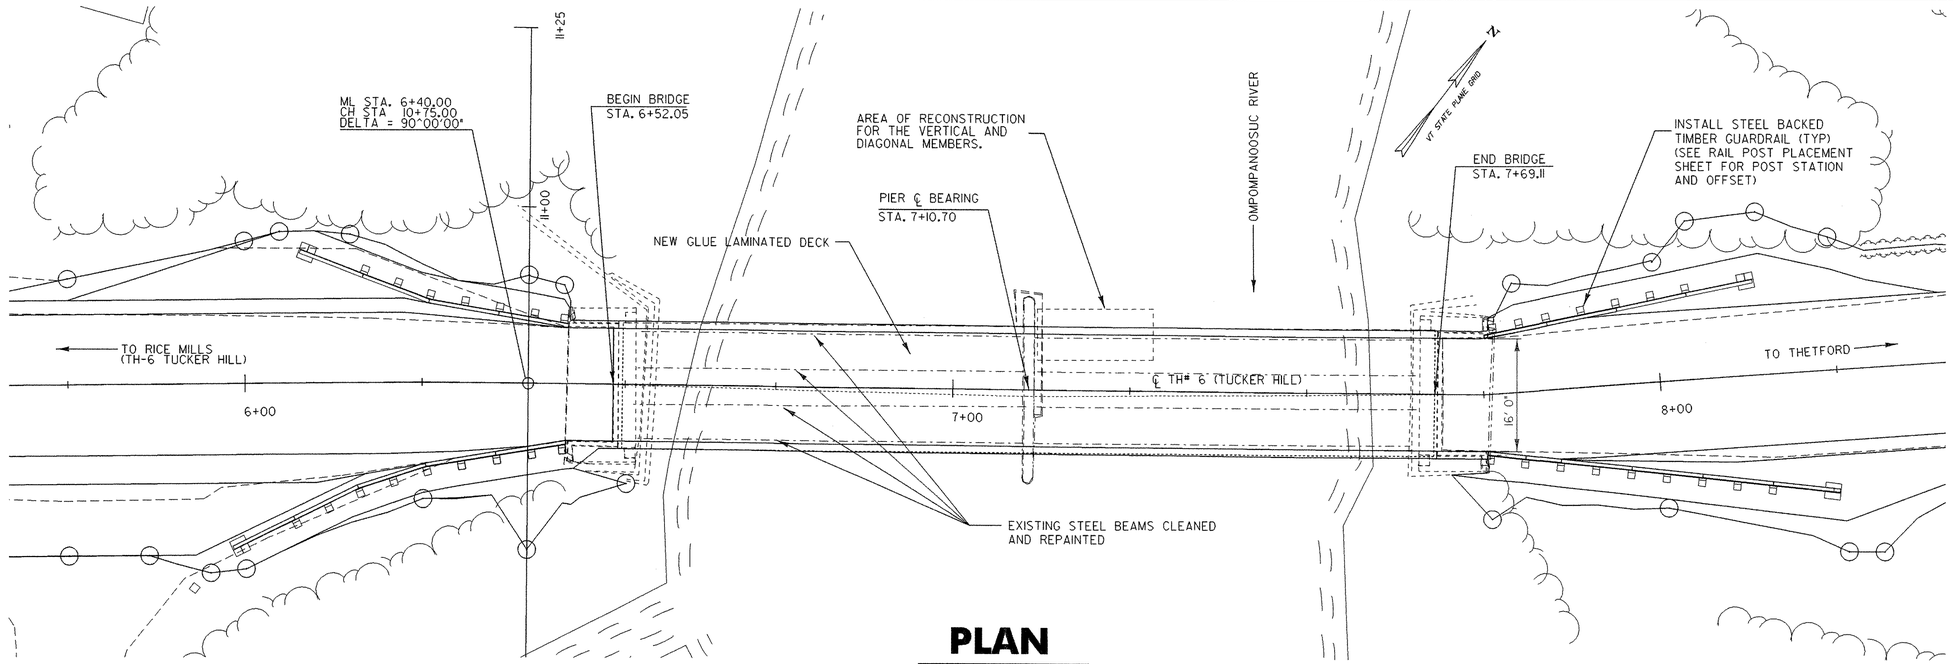

PLAN

SCALE 1" = 10'-0"

0 10 20
SCALE IN FEET

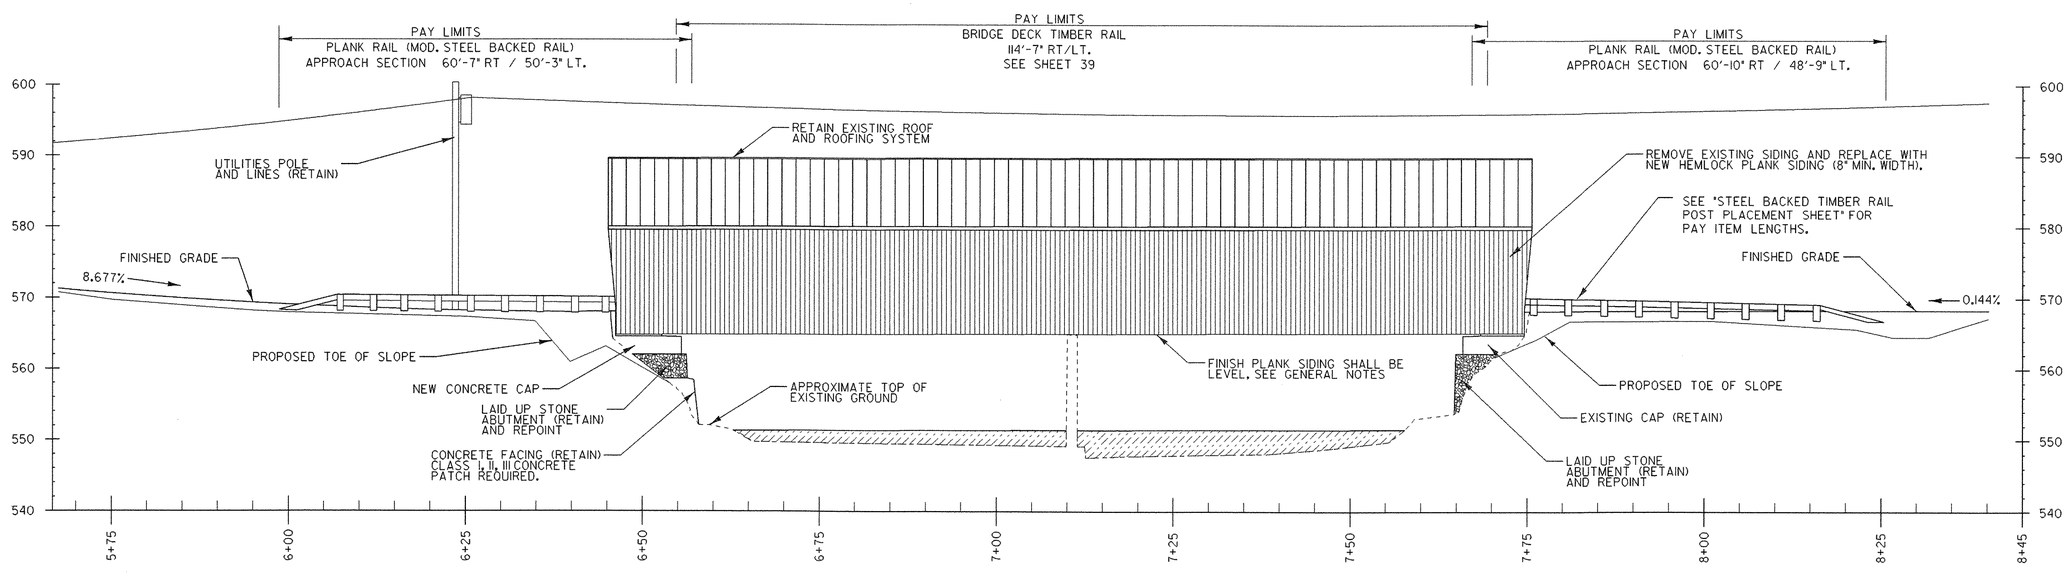

ELEVATION

SCALE 1" = 10'-0"

0 10 20
SCALE IN FEET

PLAN AND ELEVATION

PROJECT NAME: THETFORD	
PROJECT NUMBER: BHO 1444 (43)	
FILE NAME: Structures\s03j036pe.dgn	PLOT DATE: 27-SEP-2006
PROJECT LEADER: M.EVANS-MONGEON	DRAWN BY: G.ROKES
DESIGNED BY: G. ROKES	CHECKED BY: S. SCRIBNER
IPARM: s03j036pe.i	SHEET 17 OF 60