VAOT Metric

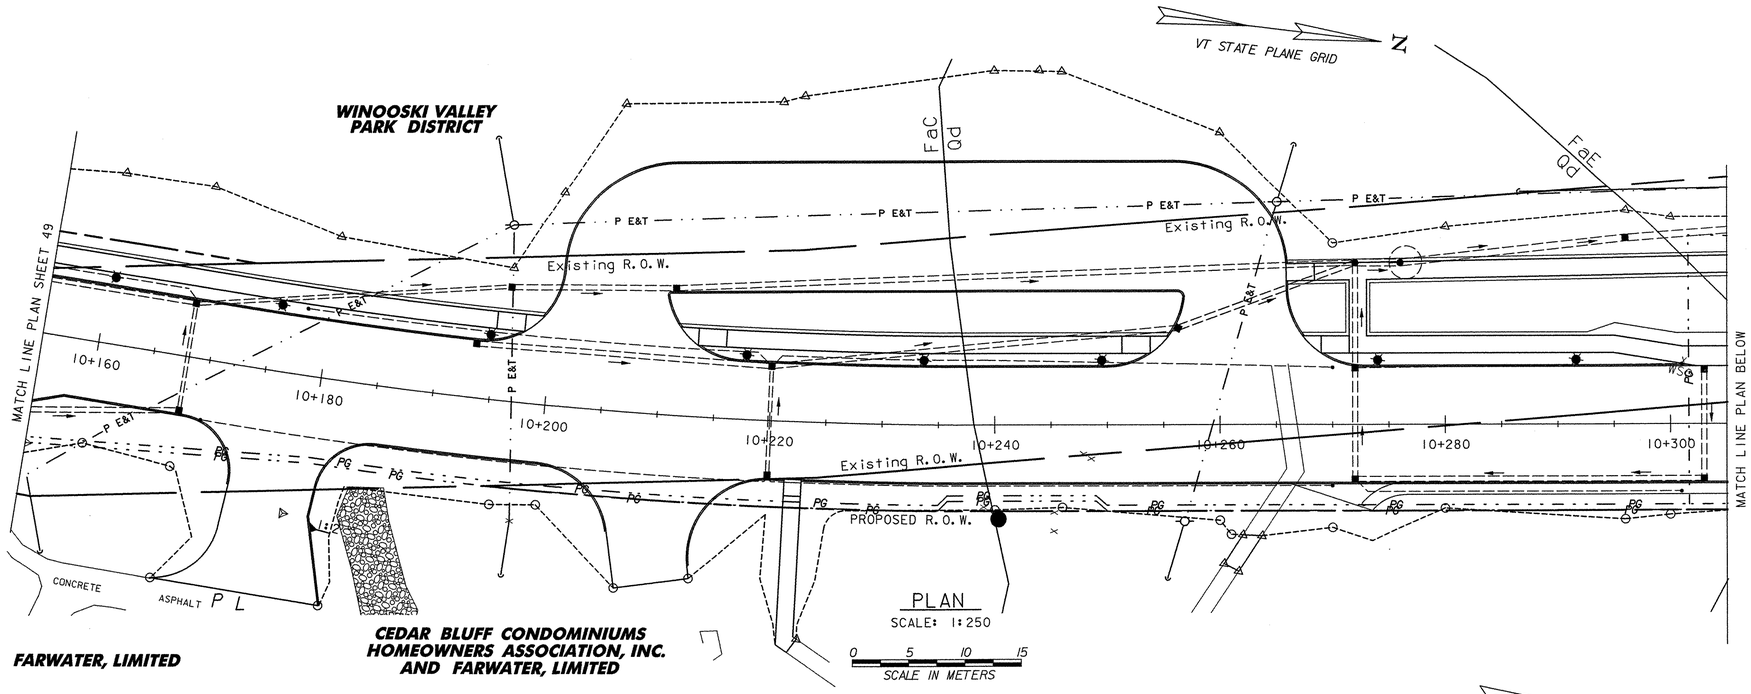

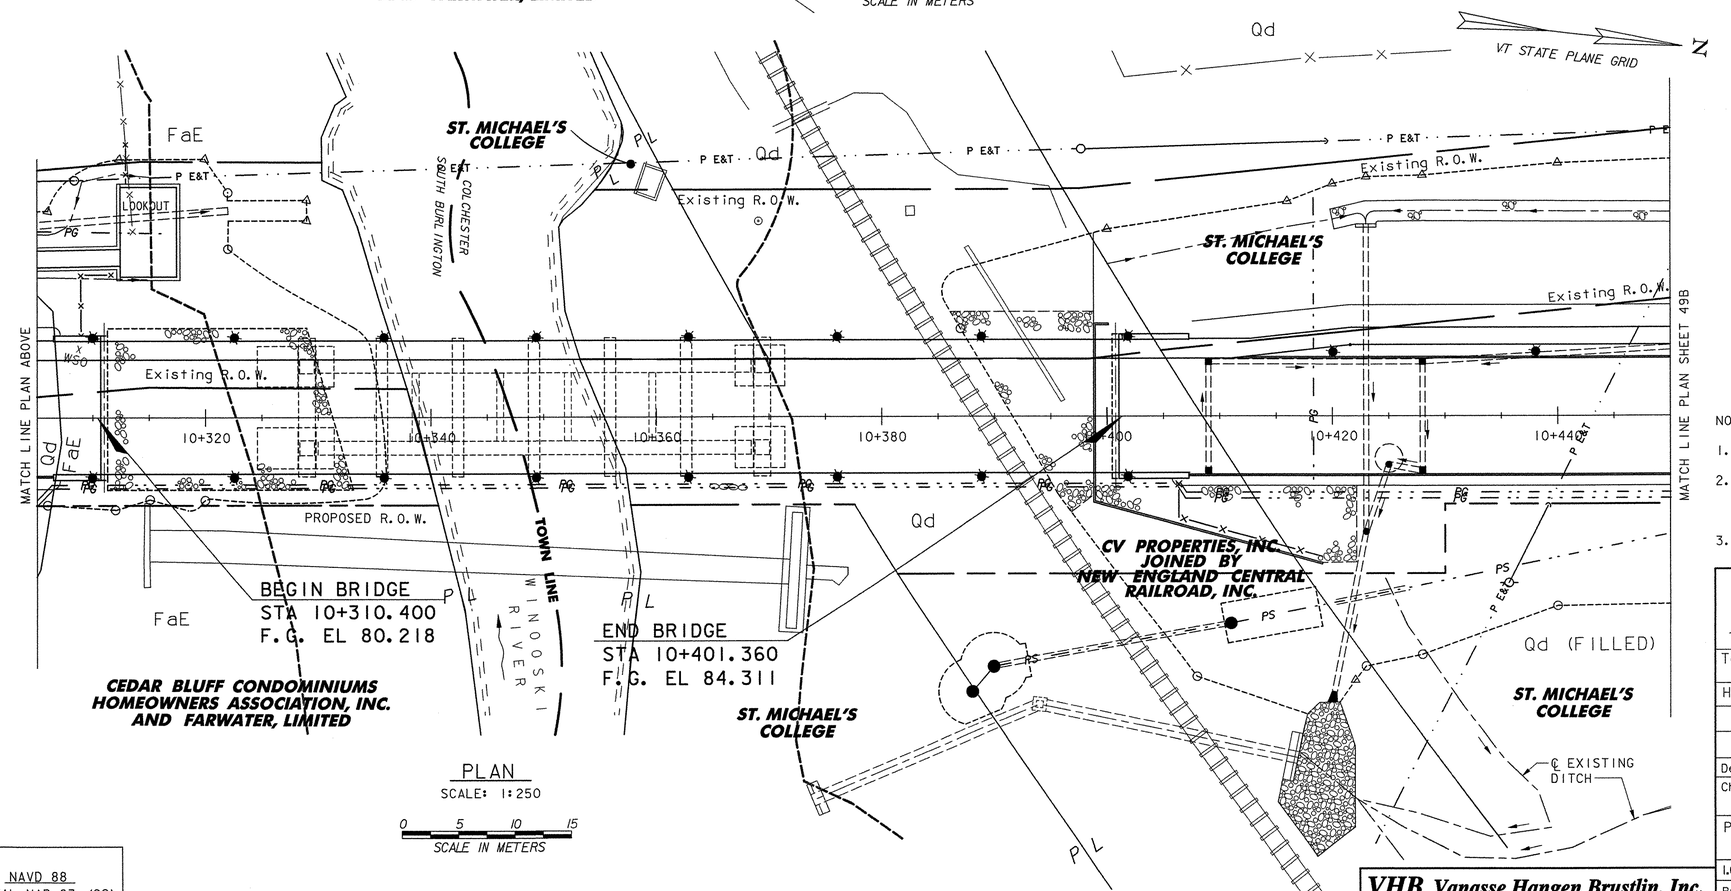

LEGEND

AgA / Qd	EXISTING SOIL TYPE BOUNDARY (APPROX.)
P E&T	PROPOSED OVERHEAD ELECTRIC & TELEPHONE BY OTHERS
PS	PROPOSED SEWER LINE
PG	PROPOSED GAS LINE BY OTHERS
PW	PROPOSED WATER LINE BY OTHERS
PB	PROPOSED PULL BOX BY OTHERS
FB	PROPOSED FLUSHING BASIN
	TOP OF CUT TO MATCH EXISTING
	TOE OF SLOPE TO MATCH EXISTING
	RIPARIAN BUFFER
	PROPOSED LIGHT POLE

NOTES:

1. SEE CROSS SECTIONS FOR PROPOSED GRADING.
2. SOIL BOUNDARIES ARE APPROXIMATE AND ARE TAKEN FROM CHITTENDEN COUNTY, VT. SOIL SURVEY BOOK DATED JAN. 1974. SEE SHEET 47 FOR SOIL DESCRIPTIONS.
3. NO SENSITIVE RESOURSES EXIST.

DATUM
VERTICAL NAVD 88
HORIZONTAL NAD 83 (92)

STATE OF VERMONT
AGENCY OF TRANSPORTATION

Town Of COLCHESTER-SOUTH BURLINGTON	Bridge No. 6
Highway No. TH 4/3	Log Sta.
	Surv. Sta.

TH 4/3 OVER WINOOSKI RIVER & N.E.C.R.

FINAL CONDITIONS SITE PLAN (2 OF 3)

Designed By S.M. GUNN	Drawn By B.J. MASSE
Checked By S.M. GUNN Date 4/05	Bridge Design Supervisor S.M. GUNN Date 4/05
PROJECT COLCHESTER-SOUTH BURLINGTON	PROJECT NO. BRM 5600(6)S C/2
I.G.C. Info.	
Bridge Sheet No. ZD139ER2C	Sheet 49A of 124

VHB Vanasse Hangen Brustlin, Inc.

VHB NO. 50735 plot date: 4/25/2005