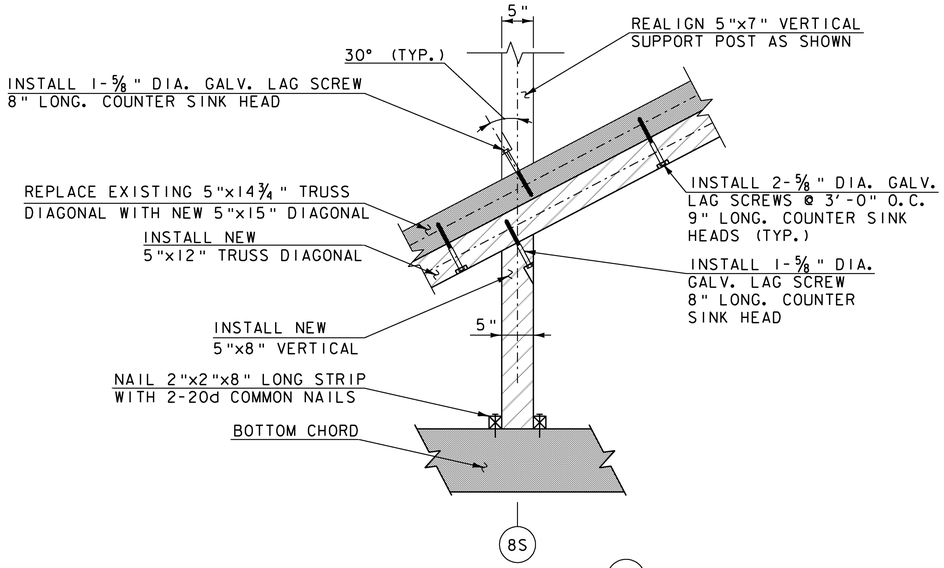

DETAIL AT NODE (8S)
SCALE: 1" = 1'-0"

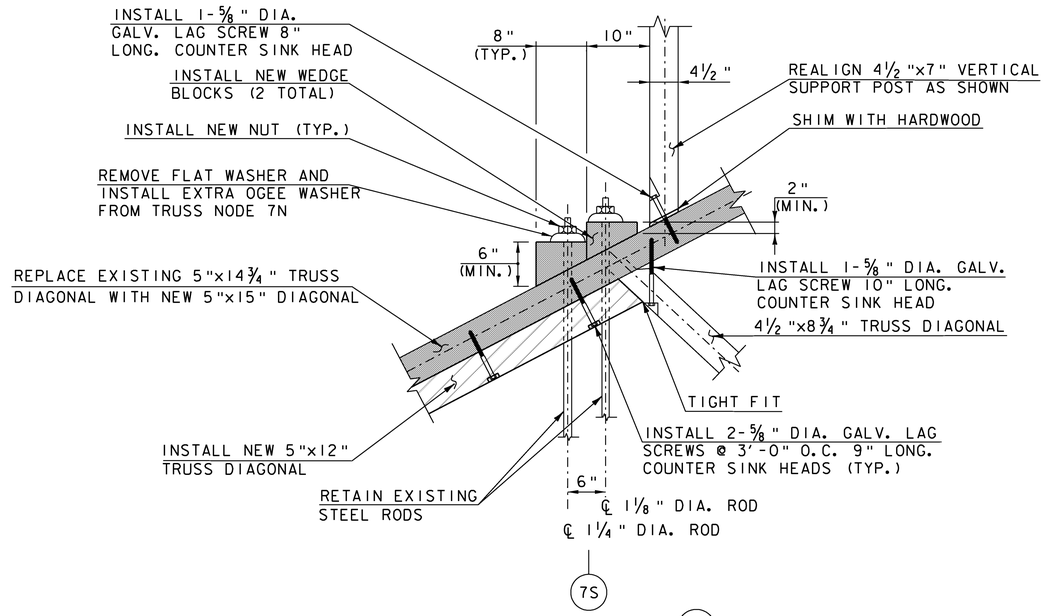

DETAIL AT NODE (7S)
SCALE: 1" = 1'-0"

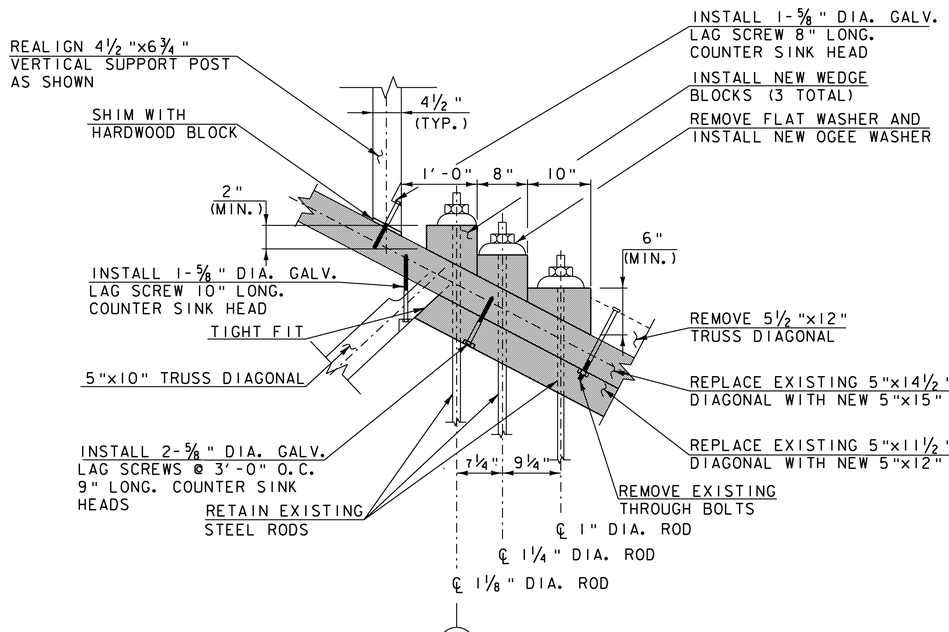

DETAIL AT NODE (3S)
SCALE: 1" = 1'-0"

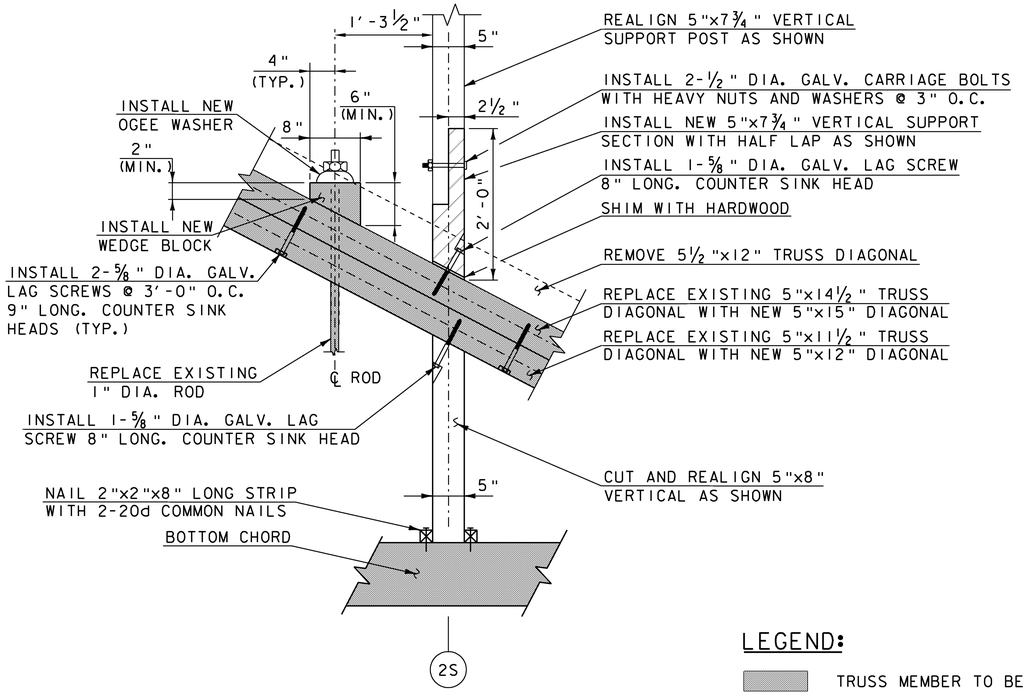

DETAIL AT NODE (2S)
SCALE: 1" = 1'-0"

NOTE: ALL WEDGE BLOCKS SHALL BE 8" WIDE TRANSVERSE TO THE TRUSS MEMBERS.

LEGEND:

TRUSS MEMBER TO BE REPLACED

NEW TRUSS MEMBER

SCALE: 1" = 1'-0"

1 9 6 3 0 1 2

MODEL
Default
HTA PROJECT NO.
904213

Hoyle, Tanner & Associates, Inc.

PROJECT NAME: FAIRFIELD
PROJECT NUMBER: BHO 1448(32)

FILE NAME: z04j144detail3.dgn
PROJECT LEADER: J.H.WEAVER
DESIGNED BY: J.BICJA
SOUTH TRUSS DETAILS

PLOT DATE: 4/25/2008
DRAWN BY: J.B.McQUAID
CHECKED BY: S.T.JAMES
SHEET 29 OF 36

4/25/2008
8:04:21 AM
E:\04j144\roadway\roadway\z04j144detail3.dgn