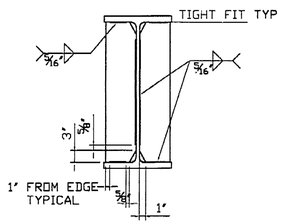

△1 TYP. CONN. GUSSET WELD DETAIL

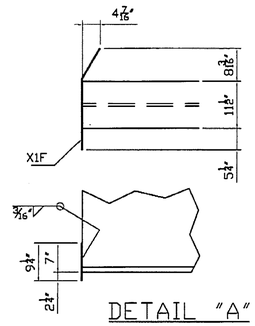

DETAIL "A"

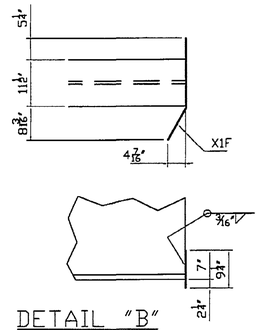

DETAIL "B"

SHIPPER		BILL OF MATERIAL					
NO.	MARK	NO.	MARK	SIZE	LENGTH	REMARKS	WEIGHT
1	1A			W33x169	67'-6 1/16	CVN (T)	11,408.38
		2	X1A	PL 1/2x5	2'-7 3/8		44.49
		1	X1B	PL 1/2x5	2'-7 3/8		22.24
		1	X1E	PL 1/4x3 1/4	0'-9		2.07
		2	X1F	PL 1/2x9 1/4	2'-2 1/8		34.26

△1

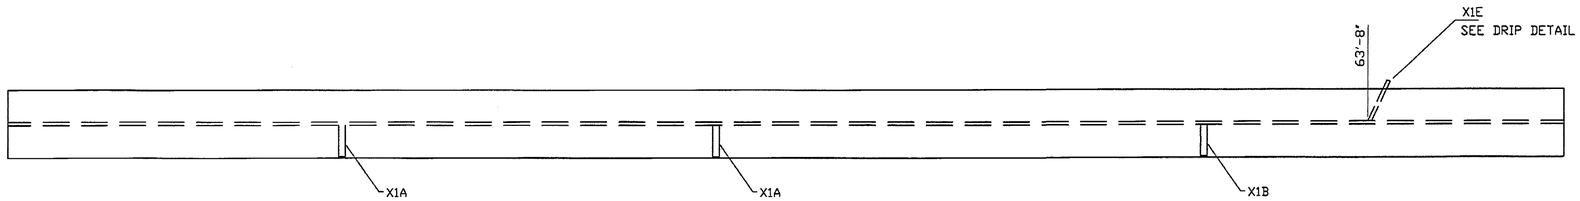

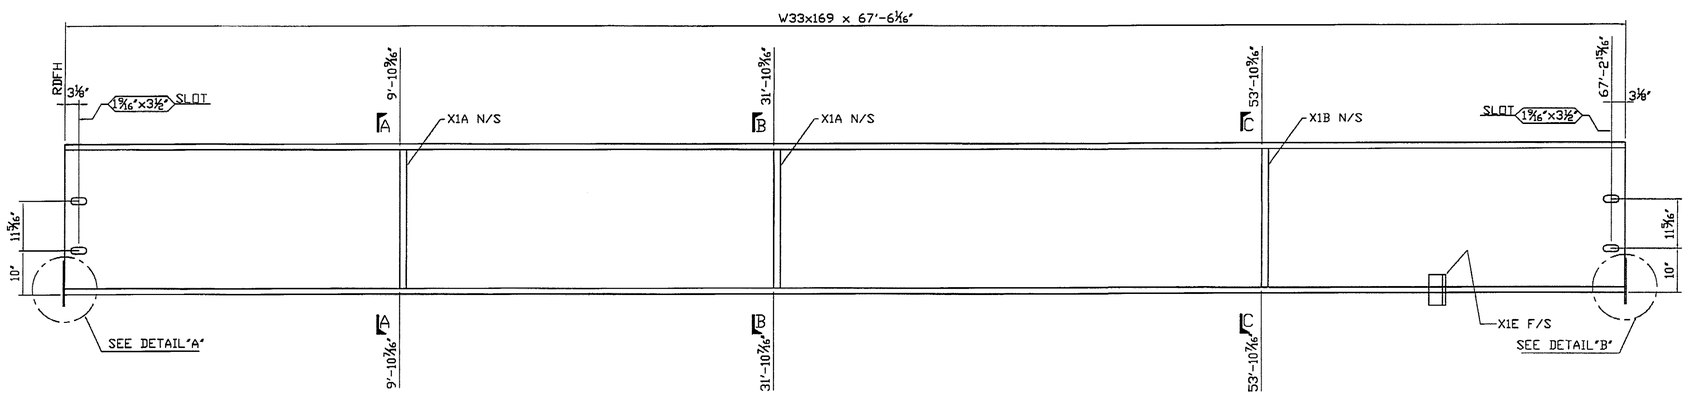

1A ~ GIRDER DETAIL ~ ONE REQ'D

CPW 4/17/10

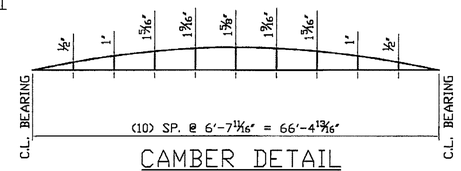

CAMBER DETAIL

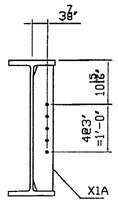

SECTION A-A

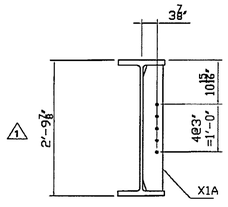

SECTION B-B

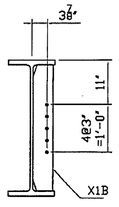

SECTION C-C

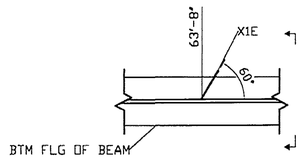

△1 PLAN DRIP PLATE

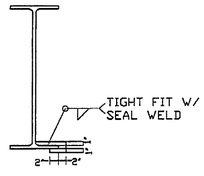

SHOP NOTES

HOLES 15/16"Ø (U.N.)
BOLTS NONE
PAINT NONE
WELDS TO BE MADE USING ER80-NIL ELECTRODES
MATERIAL M270 Gr.50W

REV.NO	DATE	REVISION
3		
2		
1	4/8/10	APPROVER COMMENTS

GIRDER DETAILS

ROUTE TH 1 (FAS 0114) TOWN OF WARDSBORO
PROJECT NO.: BHF 0114(5) COUNTY OF WINDHAM

FOSTER • PRECISE
3 FARM LANE GEORGETOWN, MA 01833
978-352-2591 FAX 978-352-2182

OWNER: VT AOT
CONTRACTOR: B.U.R. CONSTRUCTION

DRAWN BY	CHECKED BY				JOB NO.	SHEET NO.
KC 02/22/10	WL 02/26/10				3525	1