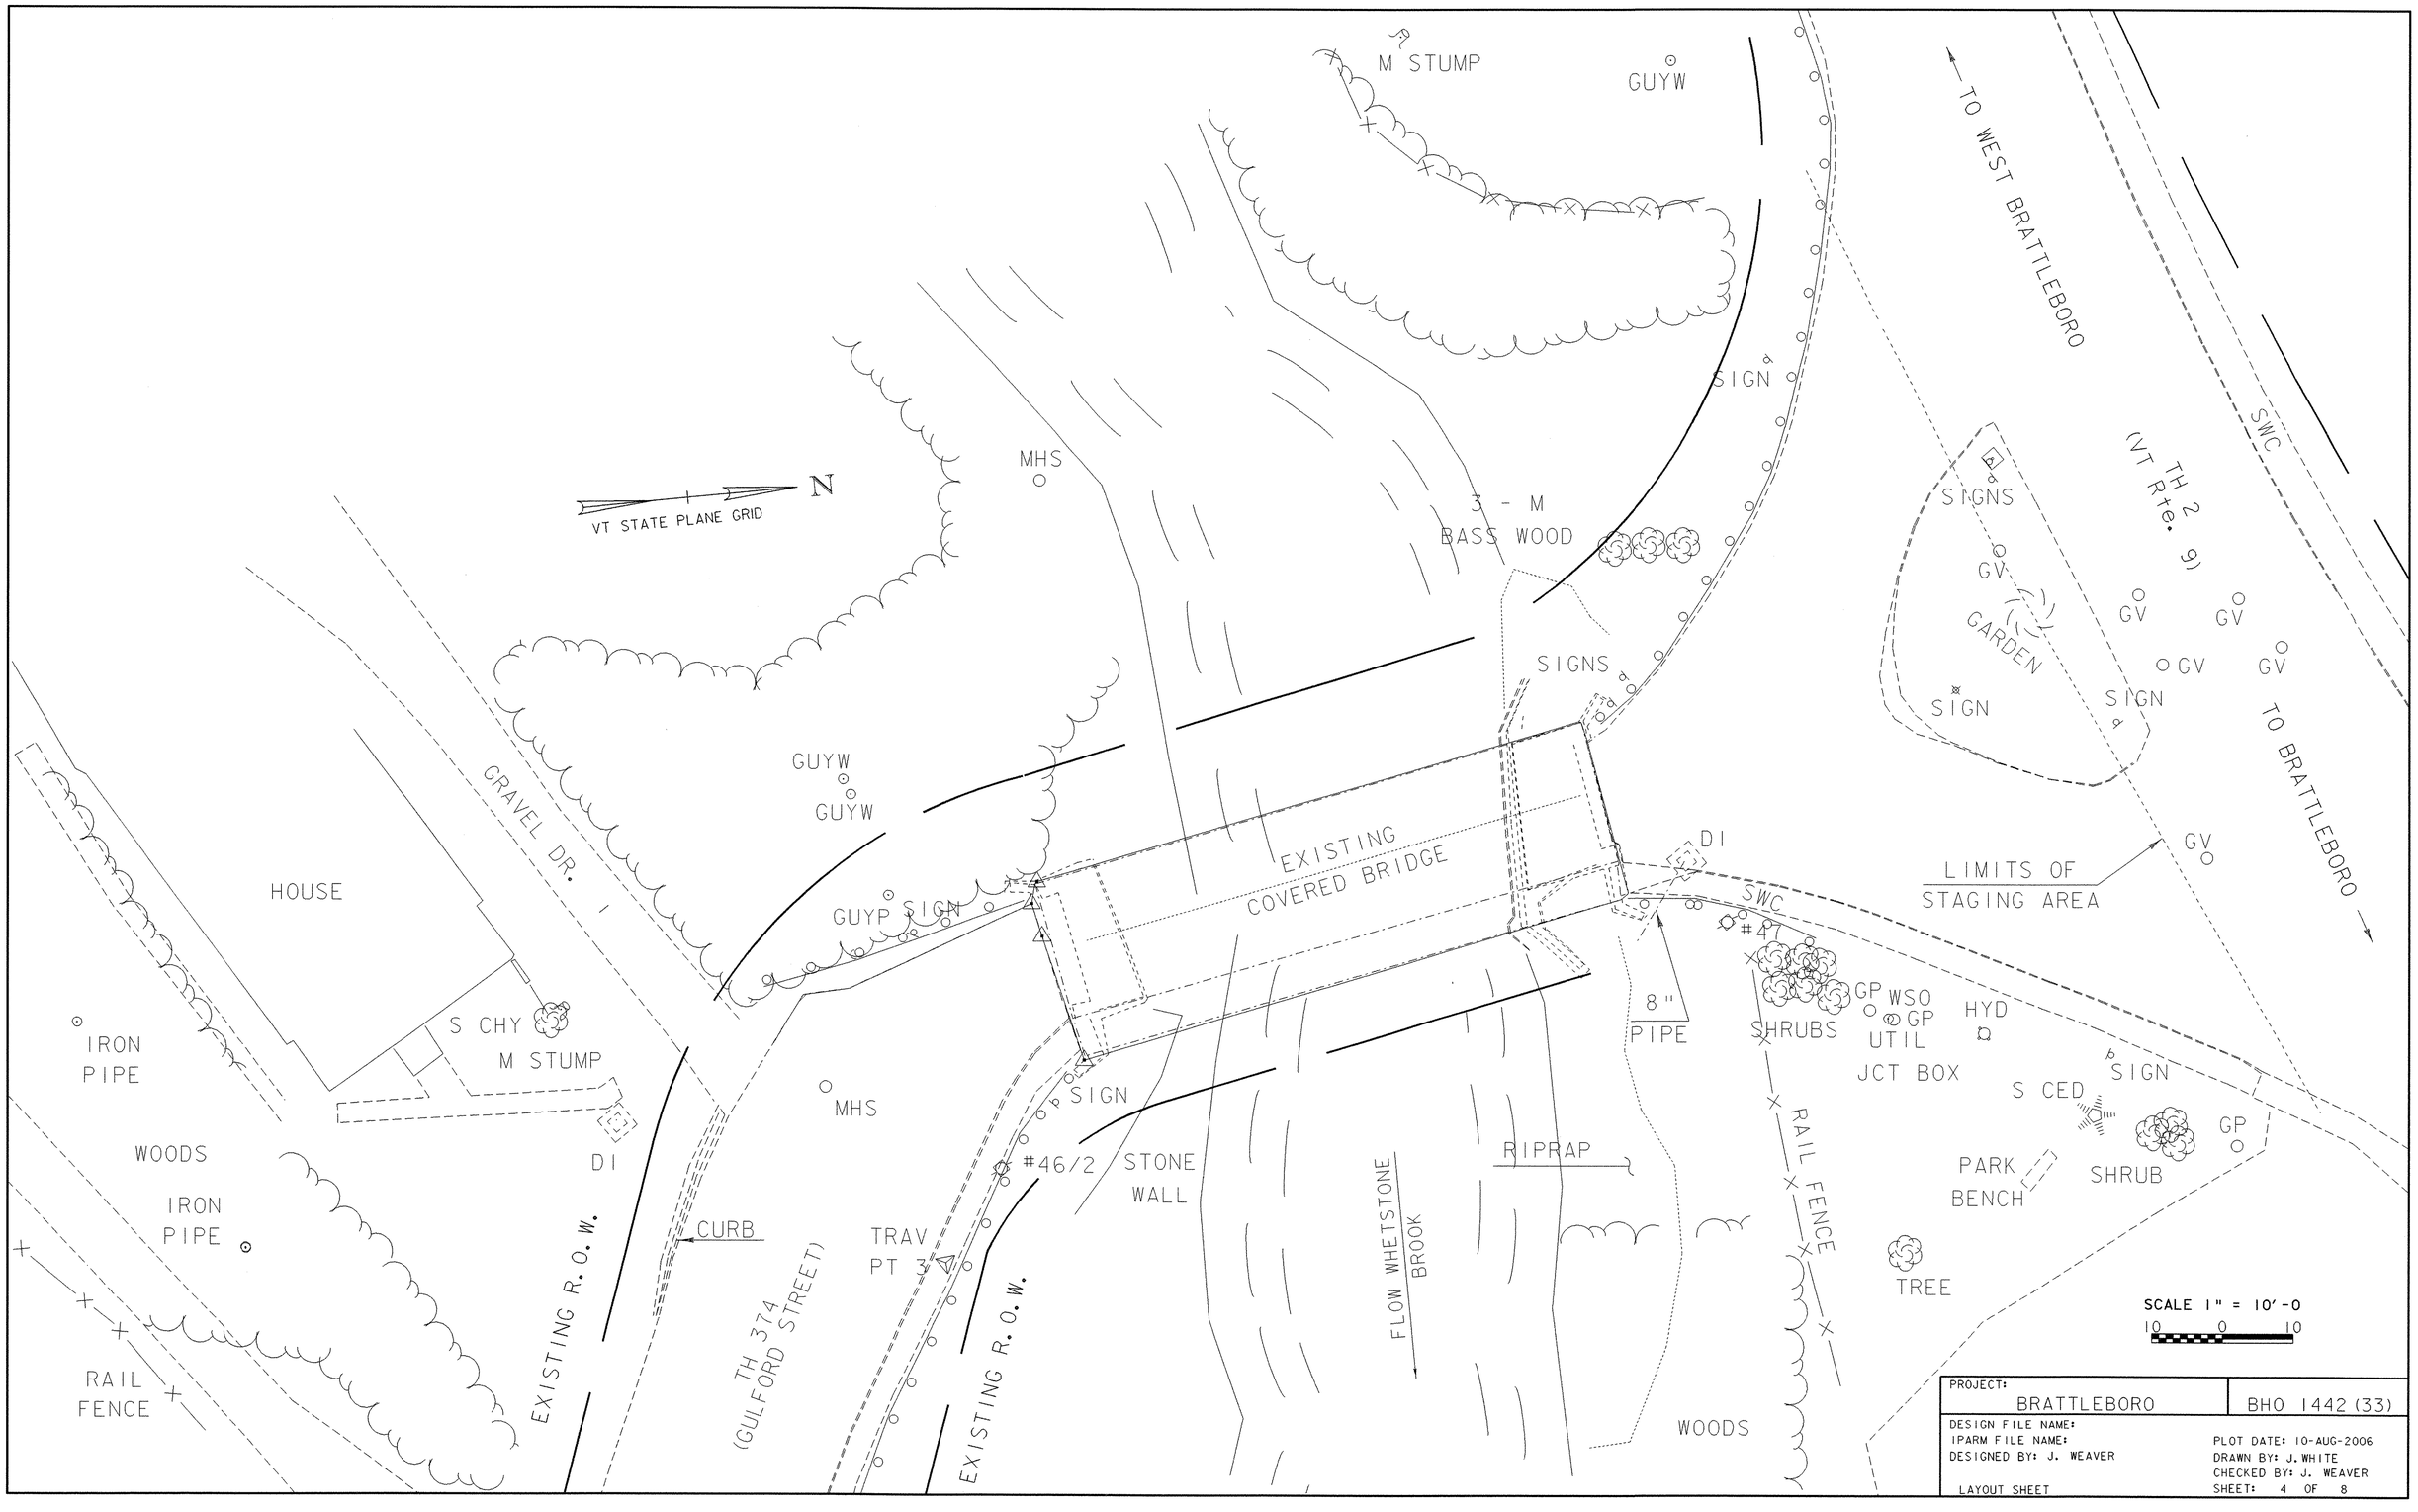

PROJECT: BRATTLEBORO	BHO 1442 (33)
DESIGN FILE NAME:	
IPARM FILE NAME:	PLOT DATE: 10-AUG-2006
DESIGNED BY: J. WEAVER	DRAWN BY: J. WHITE
	CHECKED BY: J. WEAVER
LAYOUT SHEET	SHEET: 4 OF 8