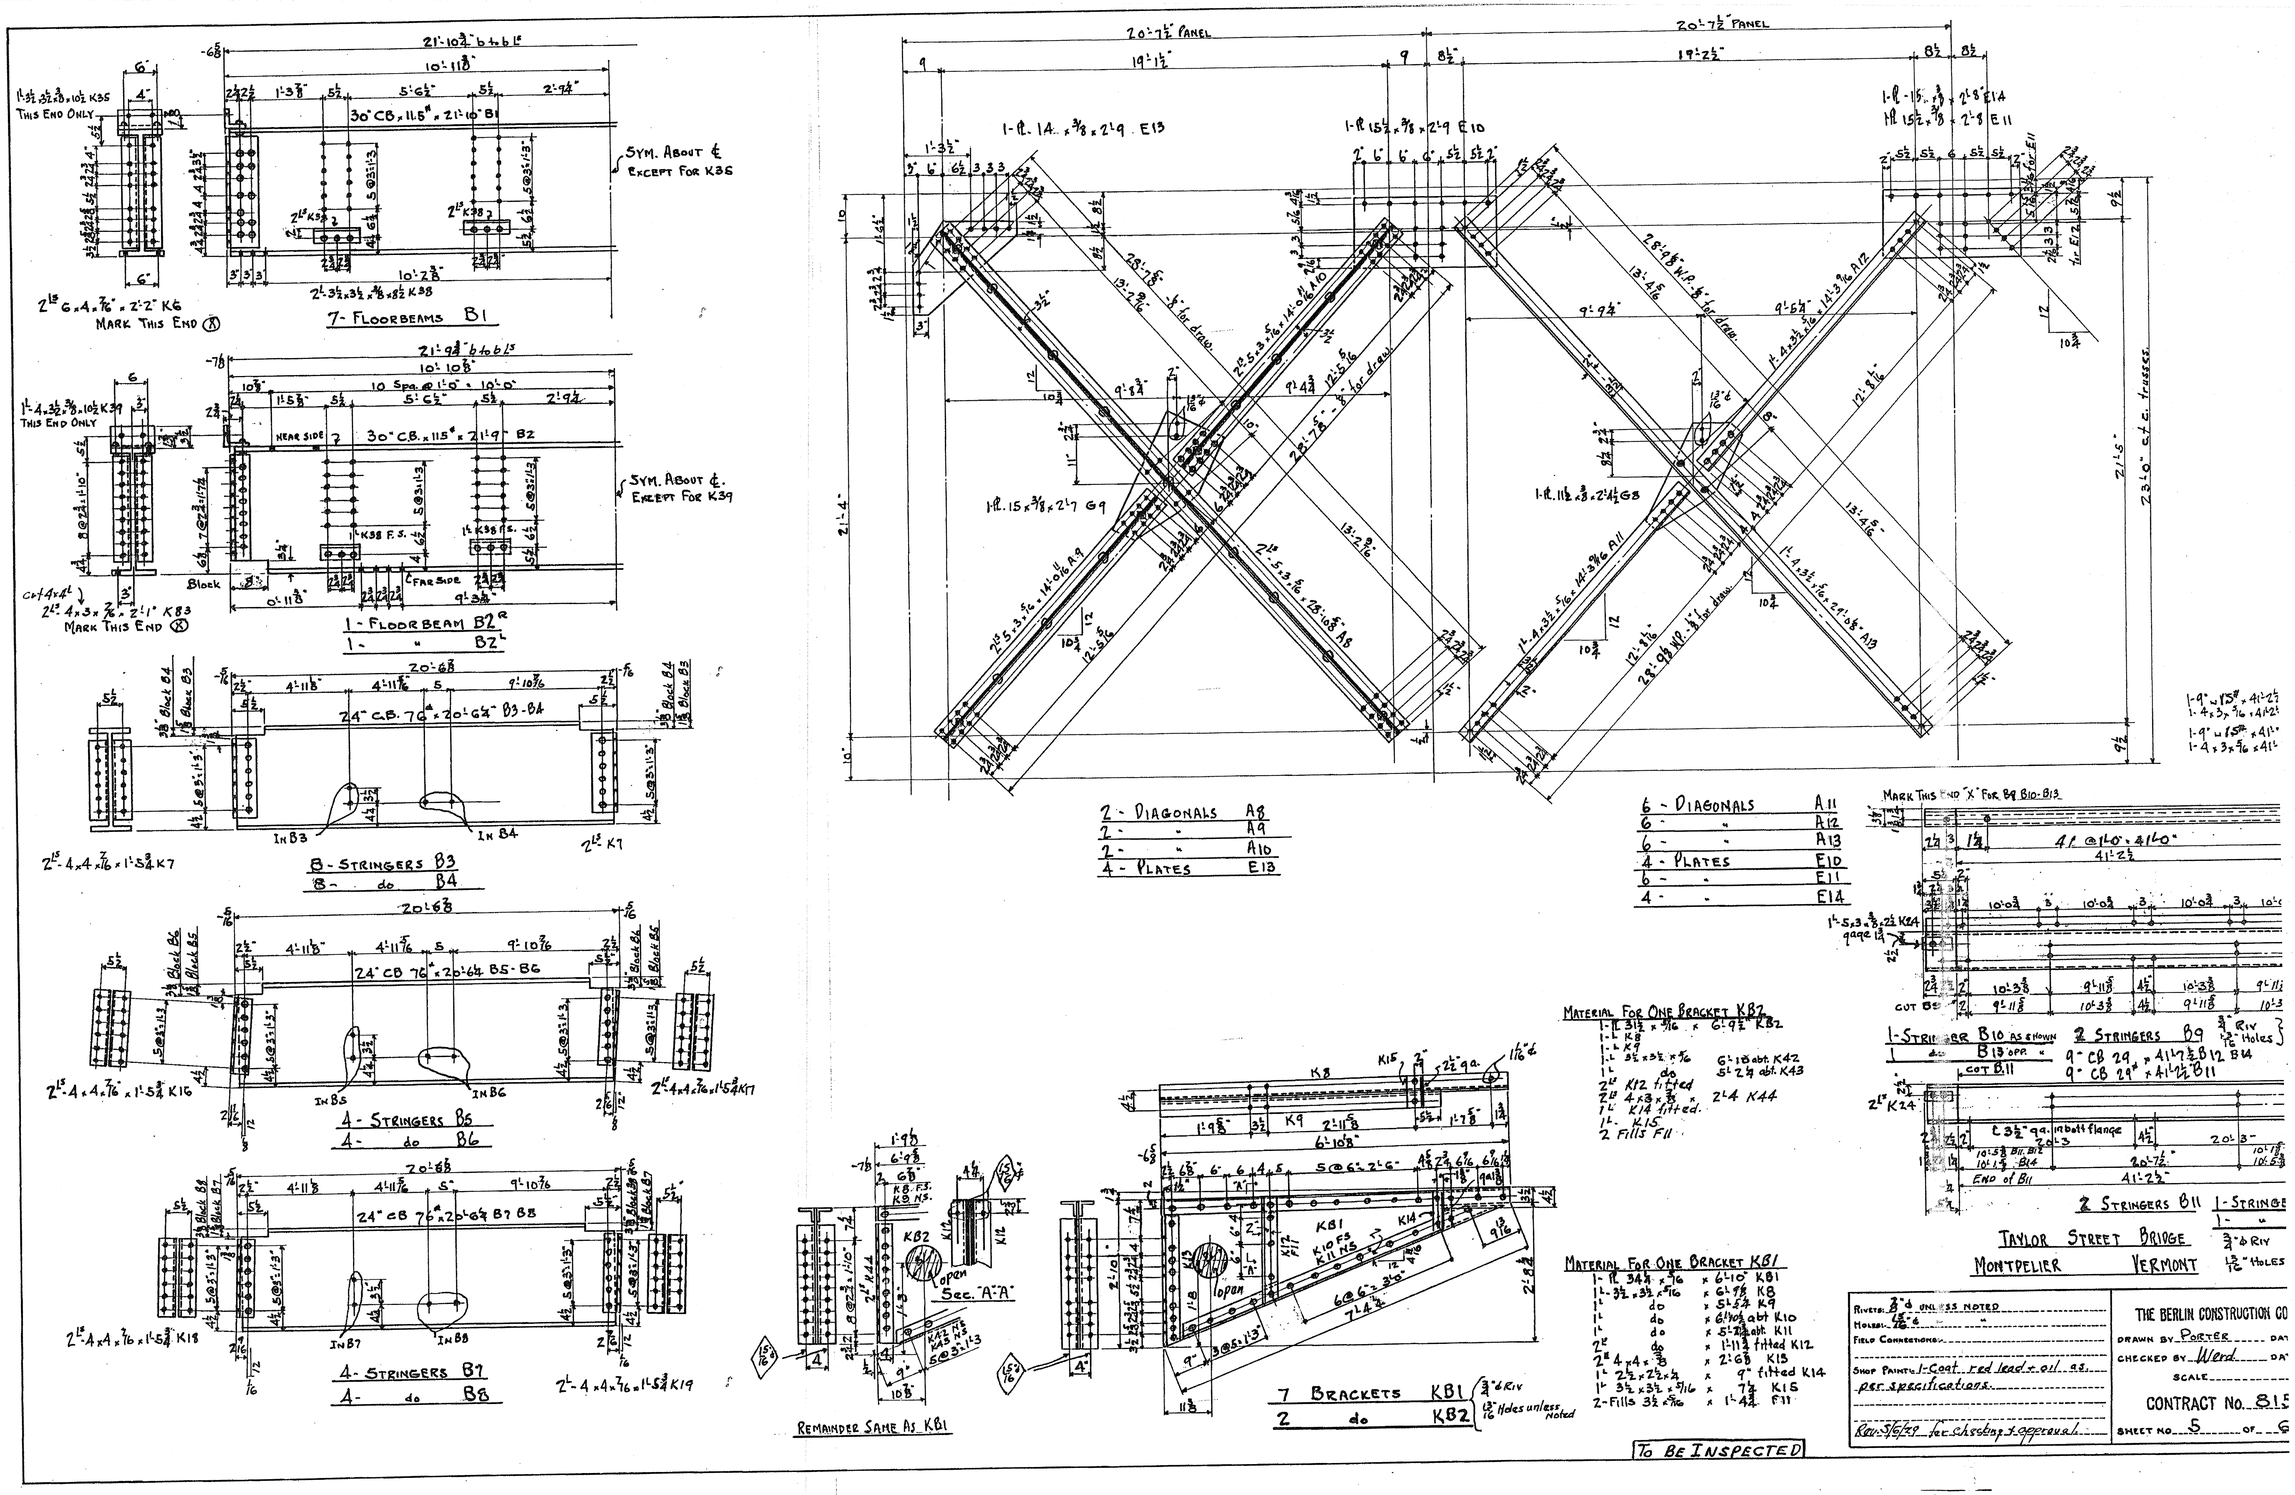
7- FLOORBEAMS B1
SYM. ABOUT ℄ EXCEPT FOR K36
1- FLOORBEAM B2R
1- " B2L
SYM. ABOUT ℄. EXCEPT FOR K39
8- STRINGERS B3
8- do B4
4- STRINGERS B5
4- do B6
4- STRINGERS B7
4- do B8
REMAINDER SAME AS KB1
7 BRACKETS KB1
2 do KB2
2- DIAGONALS A8
2- " A9
2- " A10
4- PLATES E13
6- DIAGONALS A11
6- " A12
6- " A13
4- PLATES E10
4- " E11
4- " E14
MATERIAL FOR ONE BRACKET KB2
MATERIAL FOR ONE BRACKET KB1
TO BE INSPECTED
TAYLOR STREET BRIDGE
MONTPELIER VERMONT
THE BERLIN CONSTRUCTION CO
CONTRACT No. 815