ALIGNMENT TIES

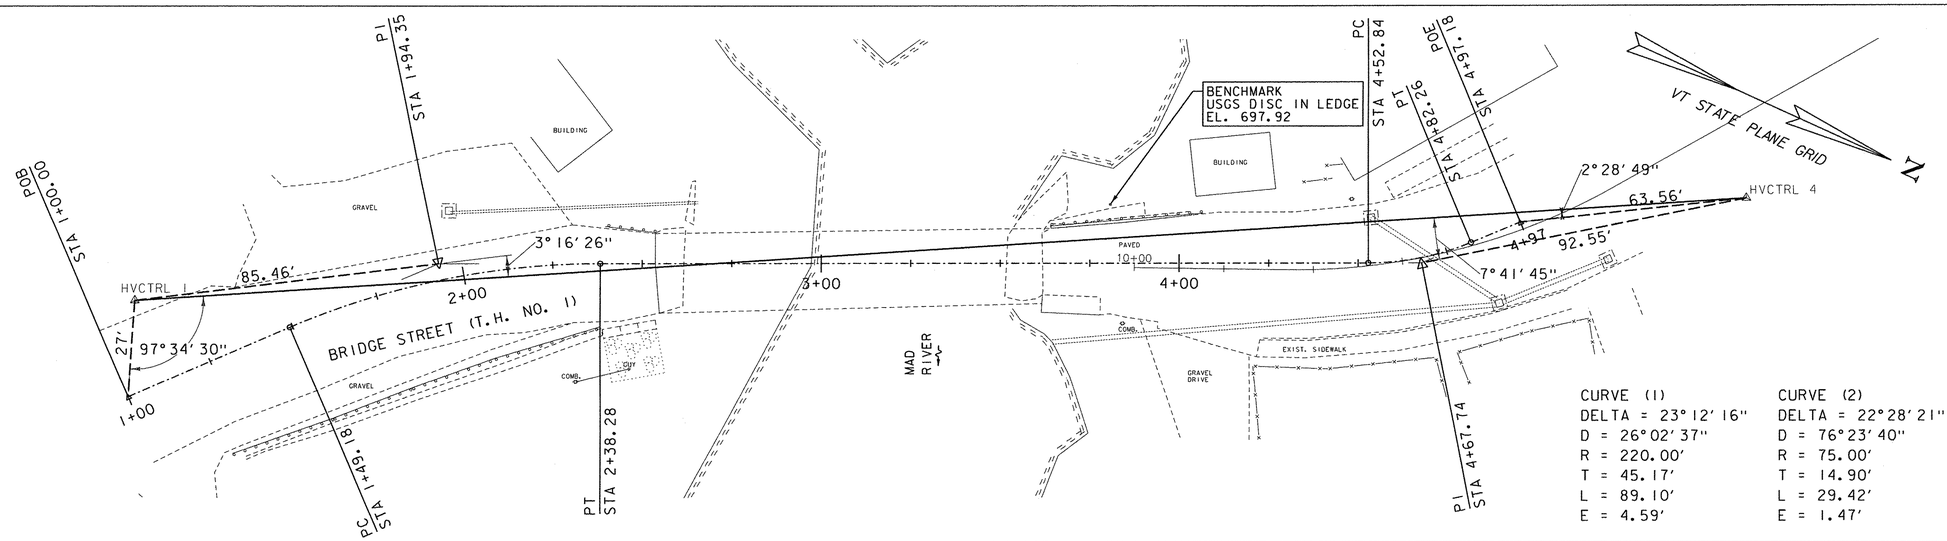

CURVE (1)	CURVE (2)
DELTA = 23° 12' 16"	DELTA = 22° 28' 21"
D = 26° 02' 37"	D = 76° 23' 40"
R = 220.00'	R = 75.00'
T = 45.17'	T = 14.90'
L = 89.10'	L = 29.42'
E = 4.59'	E = 1.47'

NOTE: SEE SHEET 26 FOR SSMG 72 ROADWAY AND BASELINE LAYOUT.

TRAVERSE TIES

HVCTRL #1

NORTH = 615735.73
EAST = 1555656.04
ELEV. = 700.45

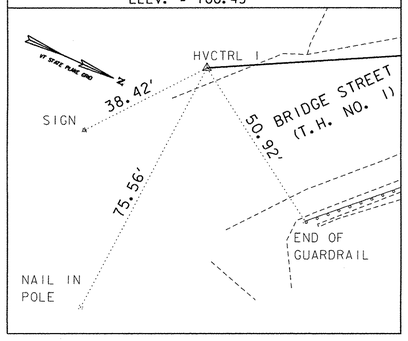

HVCTRL #4

NORTH = 616133.70
EAST = 1555443.58
ELEV. = 697.16

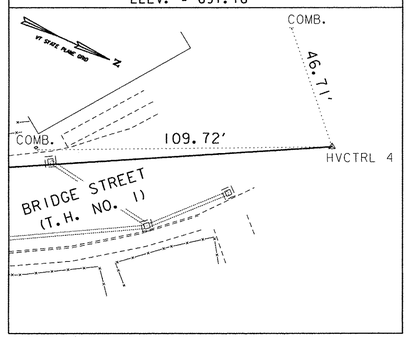

DATUM
VERTICAL NAVD 88
HORIZONTAL NAD 83 (GPS)

PLOTTED 12/30/2014

NOT TO SCALE

DuBois & King inc.
ENGINEERING • PLANNING • MANAGEMENT • DEVELOPMENT
6 GREEN TREE DRIVE
SOUTH BURLINGTON, VT 05403
TEL: (802) 878-7661
FAX: (866) 783-7101
www.dubois-king.com
RANDOLPH, VT
SPRINGFIELD, VT
BEDFORD, NH
LACONIA, NH

© Copyright 2014 Dubois & King Inc.

PROFESSIONAL SEAL

FINAL PLANS

TOWN OF WAITSFIELD
9 BRIDGE STREET
WAITSFIELD, VT

VILLAGE COVERED BRIDGE REHAB. & BRIDGE STREET STORMWATER IMPROVEMENTS

SHEET TITLE

TIE SHEET

DRAWN BY	DATE
RHB/JDG	DEC. 2014
CHECKED BY	D&K PROJECT #
EPD	620922
PROJ. ENG.	D&K ARCHIVE #
RHB	620922

SHEET NUMBER

9

SHEET 9 OF 30

I:\620922 - Waitsfield\DESIGN\CADD FILES\620922_TIE.dgn