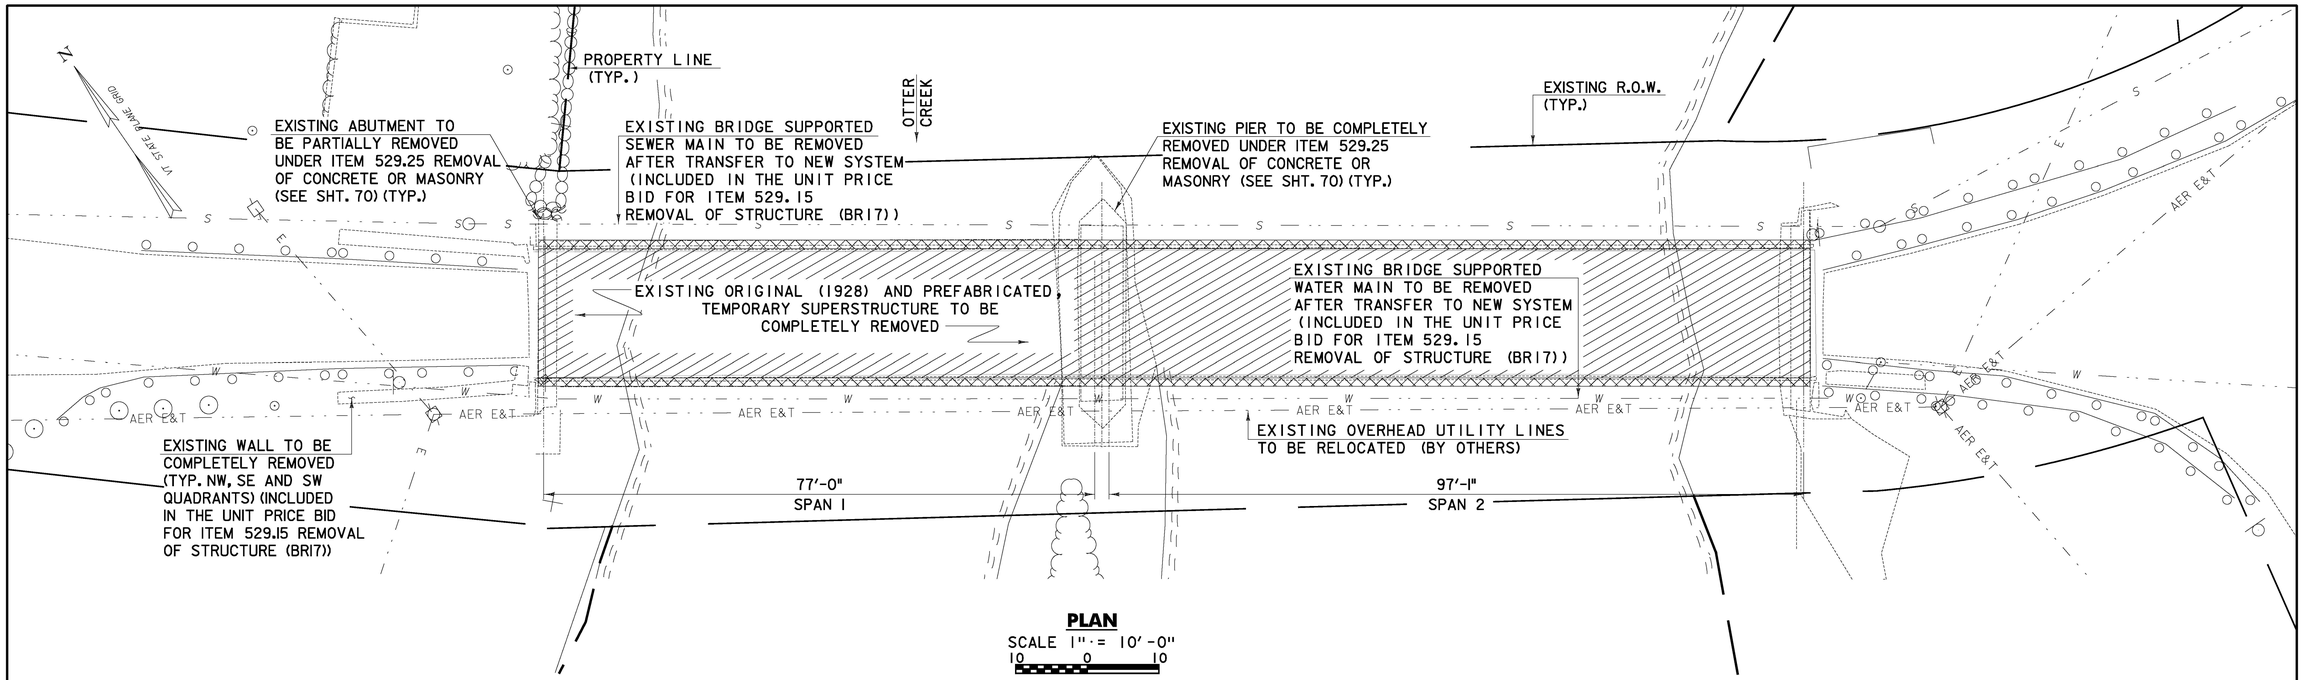

PLAN
SCALE 1" = 10'-0"
10 0 10

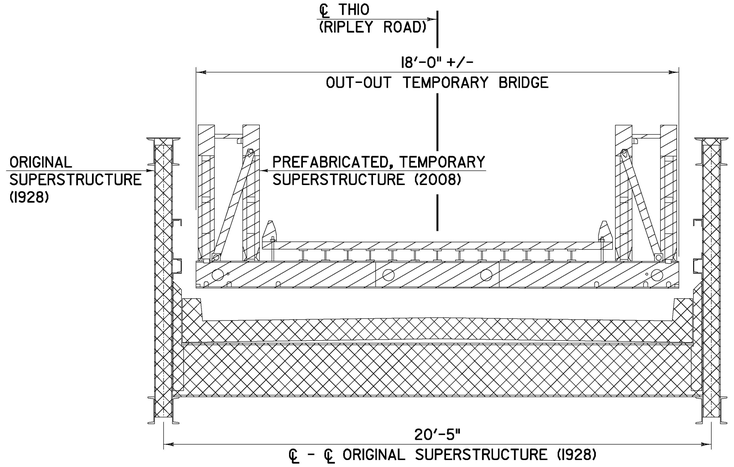

EXISTING BRIDGE SECTION
SCALE 3/8" = 1'-0
1 0 1 2 3 4

LEGEND

EXISTING STRUCTURE TO BE COMPLETELY REMOVED UNDER ITEM 529.25 REMOVAL OF STRUCTURE (BR 17) AS SHOWN ON THE PLANS

EXISTING STRUCTURE TO BE COMPLETELY REMOVED UNDER ITEM 900.645 SPECIAL PROVISION (REMOVAL OF TEMPORARY BRIDGE) AS SHOWN ON THE PLANS.

NOTES:

1. THE CONTRACTOR IS NOTIFIED THAT NO TEMPORARY CAUSEWAY, OR EASEMENTS ON THE PARKER, OR KNAPMILLER PROPERTIES HAVE BEEN PERMITTED IN THE IMMEDIATE VICINITY OF THE EXISTING BRIDGE; THE SUPERSTRUCTURE DEMOLITION SCHEME SHOULD BE DEVELOPED ACCORDINGLY.

2. THE CONTRACTOR IS NOTIFIED THAT IN AN EFFORT TO UPGRADE THE ORIGINAL SUPERSTRUCTURE (1928), APPROACH GRADES WERE STEEPENED AND TEMPORARY BRIDGE WAS INSTALLED TO SPAN OVER THE ORIGINAL SUPERSTRUCTURE (1928). CURRENTLY, THE TEMPORARY BRIDGE MAINTAINS ALTERNATING ONE-WAY VEHICULAR TRAFFIC AT THE PROJECT LOCATION AND IS NOT POSTED FOR LOAD RESTRICTION.

3. THE ENTIRE TEMPORARY BRIDGE SHALL BE REMOVED UNDER ITEM 900.645 SPECIAL PROVISION (REMOVAL OF TEMPORARY BRIDGE). THE CONTRACTOR IS NOTIFIED THAT THE TEMPORARY BRIDGE IS CURRENTLY BEING LEASED BY RUTLAND CITY FROM THE VERMONT AGENCY OF TRANSPORTATION (VTRANS) AND SHALL BE RETURNED TO VTRANS WHEN NO LONGER IN SERVICE. THE CONTRACTOR SHALL HANDLE THE TEMPORARY BRIDGE WITH EXTREME CARE. THE CONTRACTOR SHALL DELIVER BRIDGE AND COMPONENTS AND SHALL UNLOAD TEMPORARY BRIDGE FROM CONTRACTOR'S VEHICLE VIA CRANE OR OTHER APPROPRIATE METHOD TO A LOCATION SPECIFIED BY THE SPECIAL PROVISION FOR ITEM 900.645 SPECIAL PROVISION (REMOVAL OF TEMPORARY BRIDGE). TWO WEEKS PRIOR TO BEGINNING ANY REMOVAL OPERATIONS, THE CONTRACTOR SHALL CONTACT THE VTRANS DISTRICT 3 MAINTENANCE FACILITY AT (802) 786-5826 TO COORDINATE ON SITE REPRESENTATION DURING HANDLING/DISMANTLING OPERATIONS AND TO SCHEDULE STOCKPILE REMOVAL. PAYMENT FOR WORK DESCRIBED IN NOTE 3 SHALL BE INCLUDED IN THE UNIT PRICE BID FOR ITEM 900.645 SPECIAL PROVISION (TEMPORARY BRIDGE).

4. THE ENTIRE ORIGINAL SUPERSTRUCTURE (1928), INCLUDING BUT NOT LIMITED TO, CONCRETE DECK, TRUSSES, FLOOR SYSTEM, AND BEARINGS SHALL BE REMOVED AND PROPERLY DISPOSED UNDER ITEM 529.15 REMOVAL OF STRUCTURE (BR 17). THE CONTRACTOR IS NOTIFIED THAT THE EXISTING STRUCTURAL STEEL IS PAINTED WITH A MATERIAL THAT MAY CONTAIN LEAD. THE CONTRACTOR SHALL FOLLOW ALL APPLICABLE REGULATIONS WHEN HANDLING AND WORKING WITH THIS STEEL. THE REMOVED STRUCTURAL STEEL SHALL BECOME THE PROPERTY OF THE CONTRACTOR, WHO SHALL BE RESPONSIBLE FOR ITS REMOVAL AND DISPOSAL. THE CONTRACTOR SHALL INDEMNIFY AND HOLD THE STATE, THE TOWN OF RUTLAND, RUTLAND CITY, AS WELL AS ITS OFFICERS AND EMPLOYEES HARMLESS CONCERNING THE DISPOSITION OF THIS MATERIAL.

CHA

DEMOLITION PLAN AND DETAILS

PROJECT NAME: RUTLAND CITY
PROJECT NUMBER: BRF 3000 (19)

PROJECT LEADER: M.D.S.
DESIGNED BY: D.M.D.
DWG. NO.:

PLOT DATE: 6/30/2014
DRAWN BY: D.M.D.
CHECKED BY: P.M.P.
SHEET 71 OF 245

FILE NAME = V:\Projects\ANY\K2\20615\CADD\MSTN\08_096\consultants\v08_096superstructuredemolition.dgn
DATE/TIME = 6/30/2014
USER = AMB