NOTES:

1. ALL FOOTING CONCRETE SHALL BE HIGH PERFORMANCE CLASS B AND SHALL BE PAID FOR UNDER ITEM 501.34 CONCRETE, HIGH PERFORMANCE CLASS B.

2. ALL REINFORCING SHALL BE PLAIN AND SHALL BE PAID FOR UNDER ITEM 507.11 REINFORCING STEEL, LEVEL 1.

3. 3" CL. FOR ALL FOOTINGS.

4. ADJUST REINFORCING SPACING AT PILE LOCATIONS.

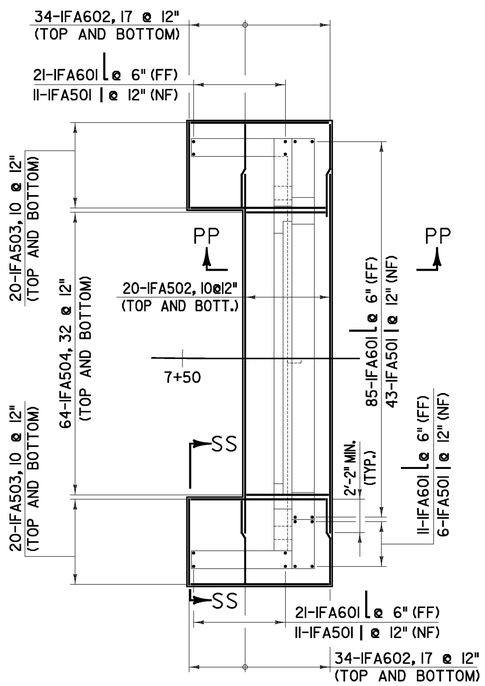

SECTION PP-PP
SCALE 1/4" = 1'-0
10 2 4 6 8

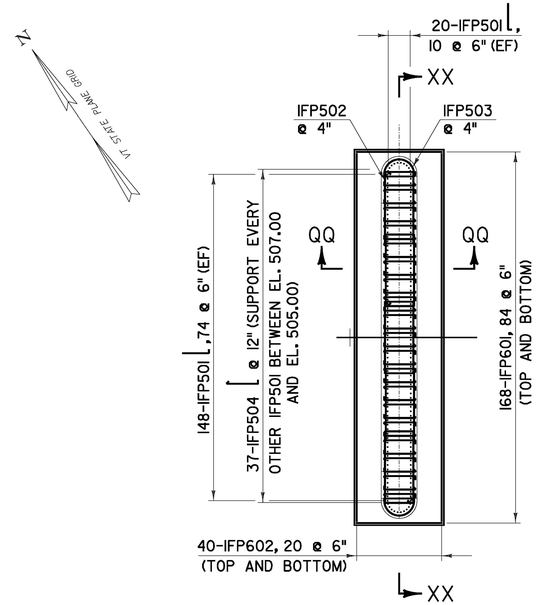

FOUNDATION REINFORCING PLAN
SCALE 1/8" = 1'-0
10 2 4 6 8

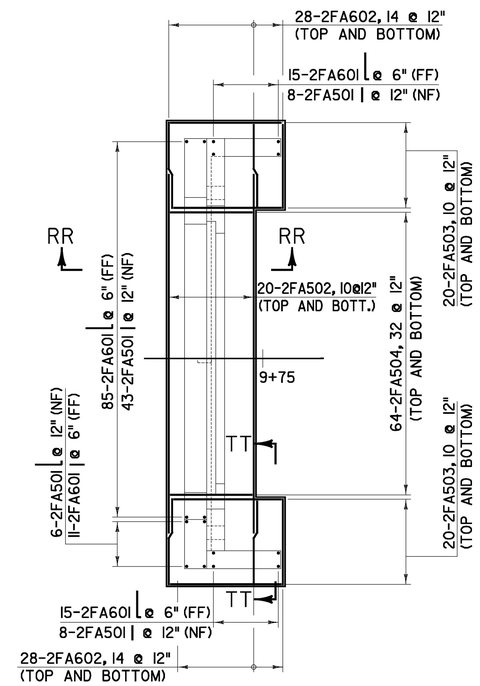

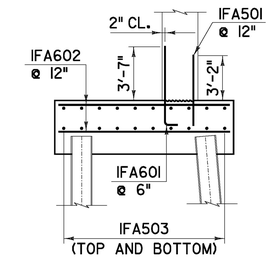

SECTION SS-SS
SCALE 1/4" = 1'-0
10 2 4 6 8

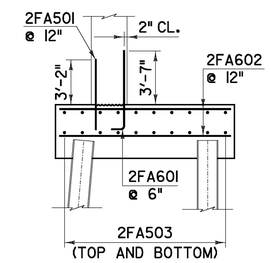

SECTION TT-TT
SCALE 1/4" = 1'-0
10 2 4 6 8

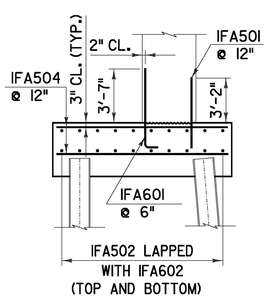

SECTION PP-PP
SCALE 1/4" = 1'-0
10 2 4 6 8

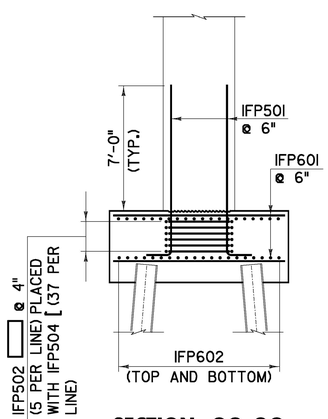

SECTION QQ-QQ
SCALE 1/4" = 1'-0
10 2 4 6 8

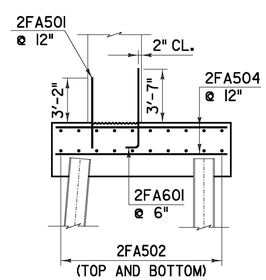

SECTION RR-RR
SCALE 1/4" = 1'-0
10 2 4 6 8

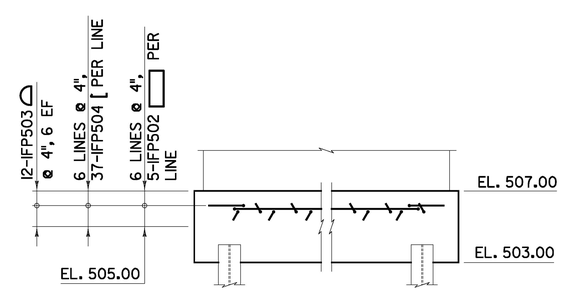

SECTION XX-XX
SCALE 1/4" = 1'-0
10 2 4 6 8

LEGEND

NF = NEAR FACE
FF = FAR FACE
EF = EACH FACE
▲ = CUT IN FIELD
EST = ESTIMATED QUANTITY

CHA

FOUNDATION REINFORCING PLAN AND DETAILS	PROJECT NAME: RUTLAND CITY PROJECT NUMBER: BRF 3000 (19)
	PROJECT LEADER: M.D.S. DESIGNED BY: D.M.D. DWG. NO.:
	PLOT DATE: 6/30/2014 DRAWN BY: D.M.D. CHECKED BY: P.M.P. SHEET 77 OF 245

FILE NAME = V:\Projects\ANY\K2\20615\CADD\MSTN\08_0916\consultants\z08_0916foundationdetails.dgn
DATE/TIME = 6/30/2014
USER = 4916