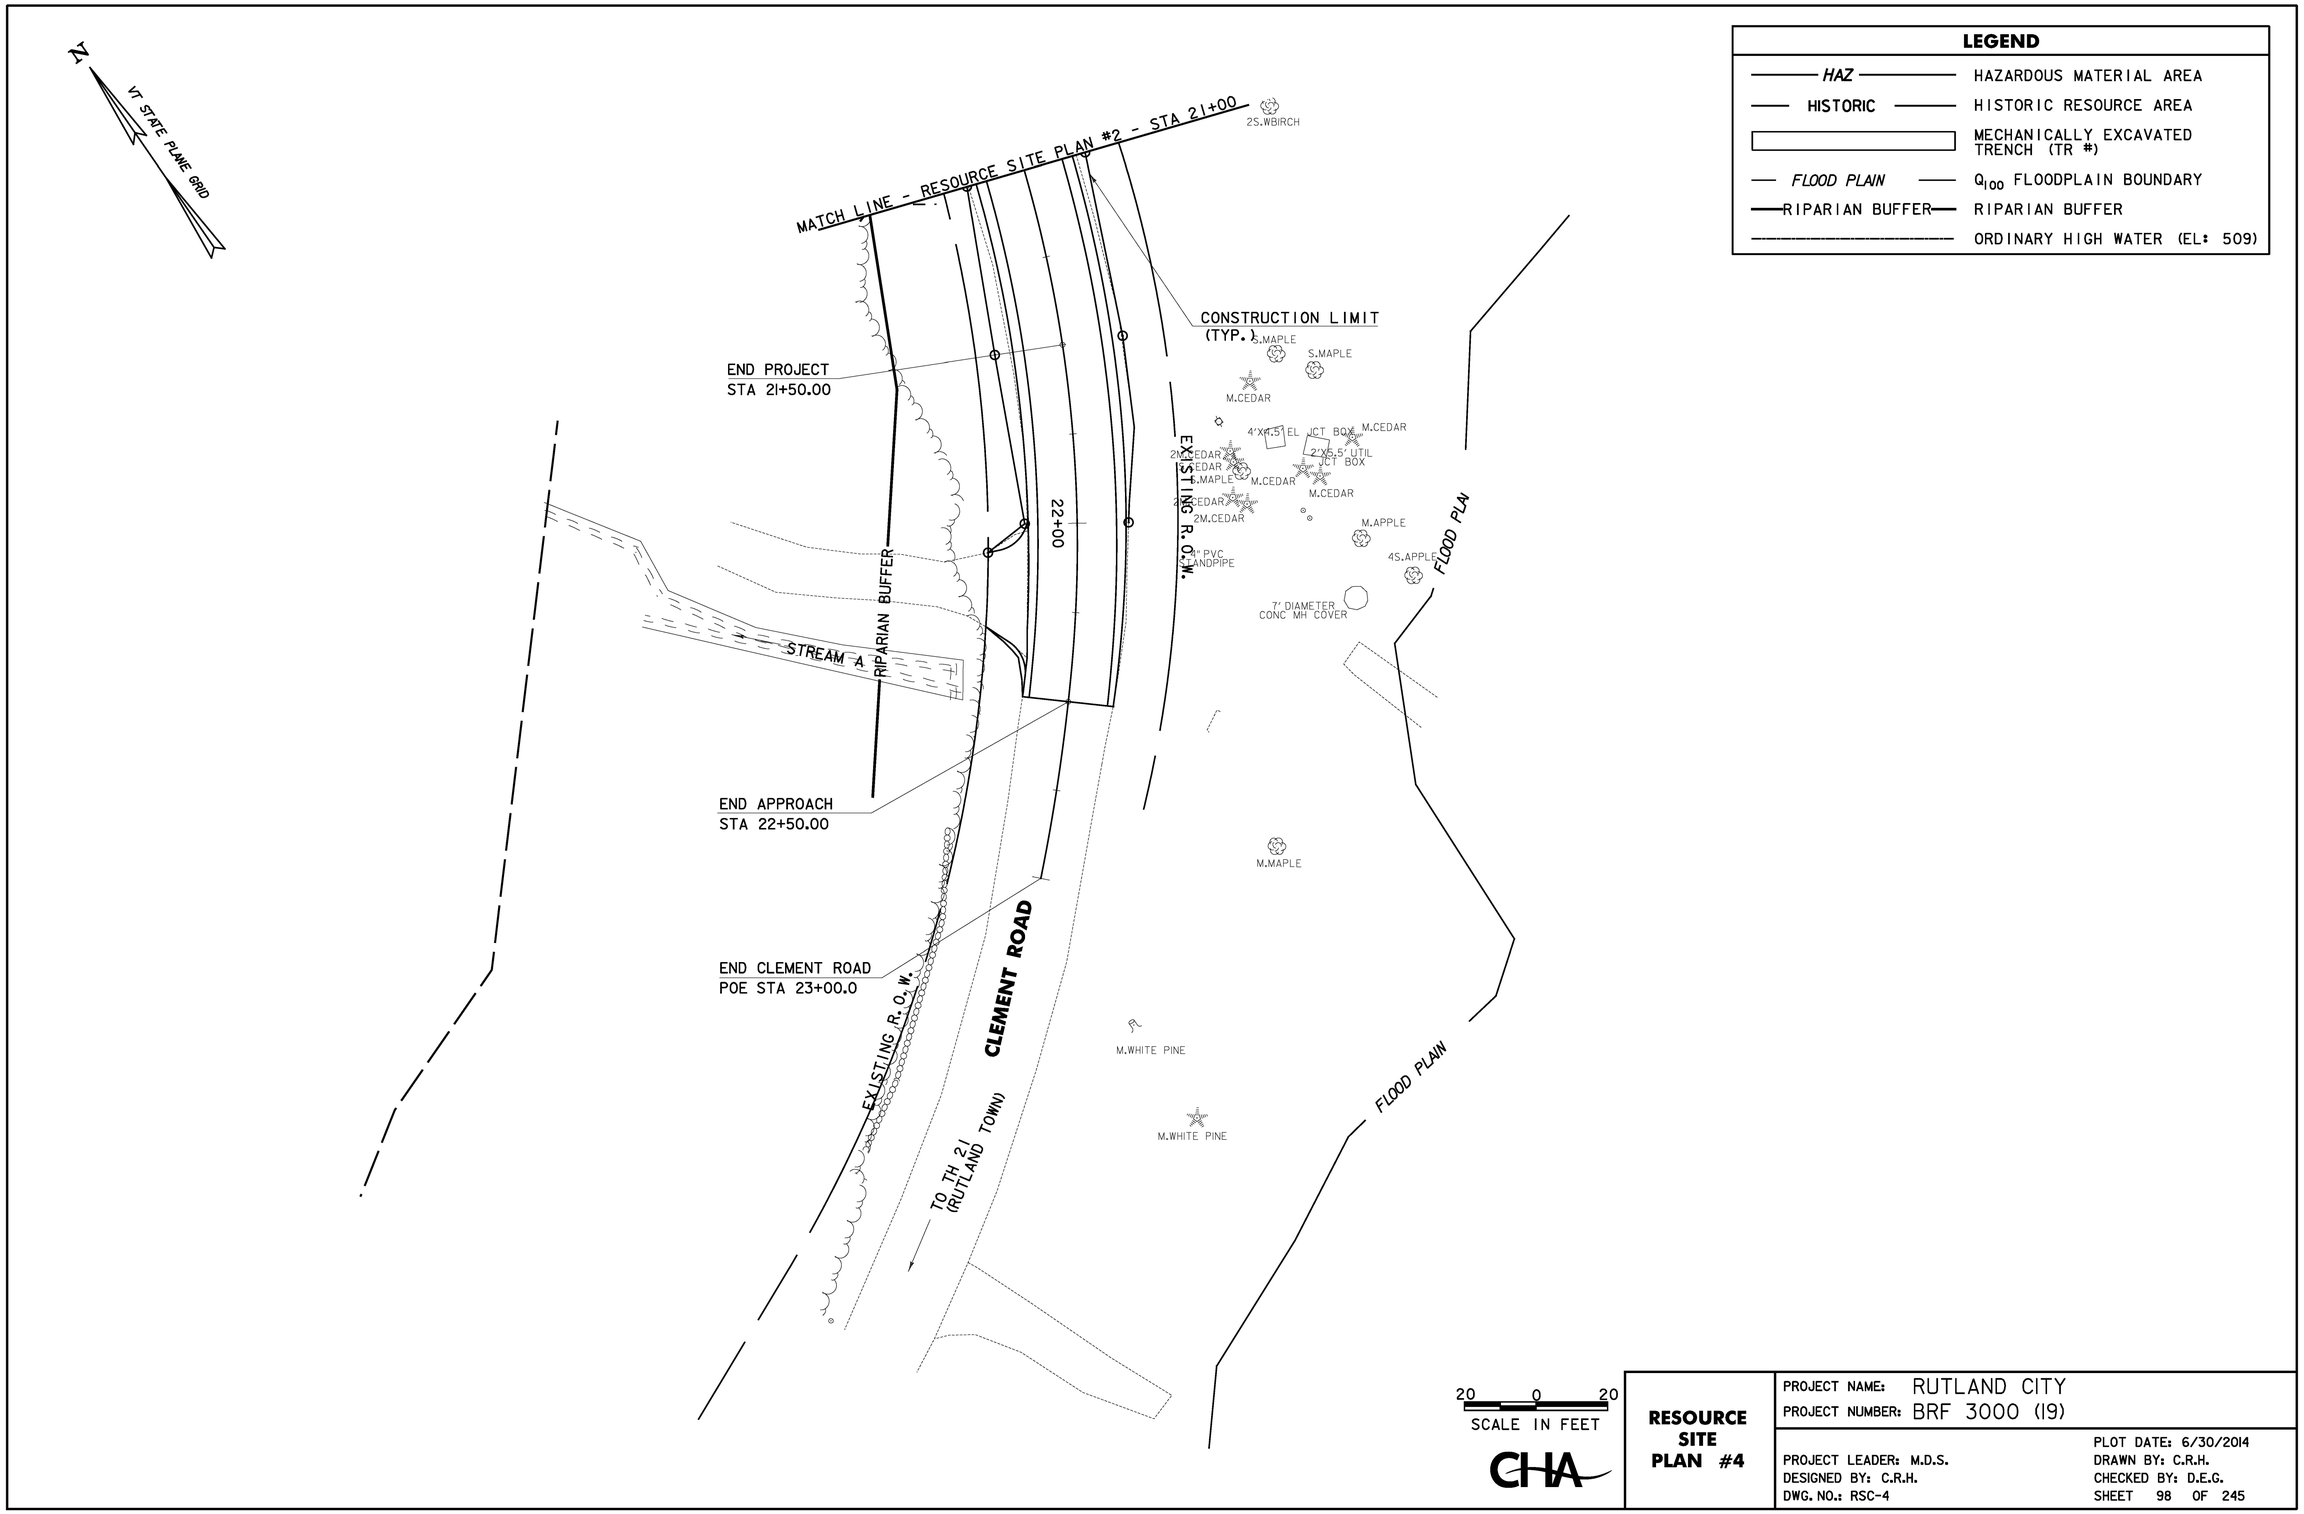

LEGEND

HAZ	HAZARDOUS MATERIAL AREA
HISTORIC	HISTORIC RESOURCE AREA
	MECHANICALLY EXCAVATED TRENCH (TR #)
FLOOD PLAIN	Q_{100} FLOODPLAIN BOUNDARY
RIPARIAN BUFFER	RIPARIAN BUFFER
	ORDINARY HIGH WATER (EL: 509)

RESOURCE SITE PLAN #4

PROJECT NAME: RUTLAND CITY
PROJECT NUMBER: BRF 3000 (19)

PROJECT LEADER: M.D.S.
DESIGNED BY: C.R.H.
DWG. NO.: RSC-4

PLOT DATE: 6/30/2014
DRAWN BY: C.R.H.
CHECKED BY: D.E.G.
SHEET 98 OF 245

FILE NAME = V:\Projects\ANY\K2\20615\CADD\MSTN\08_095\consultants\z08_095bdrsc.dgn
DATE/TIME = 6/30/2014
USER = 4916