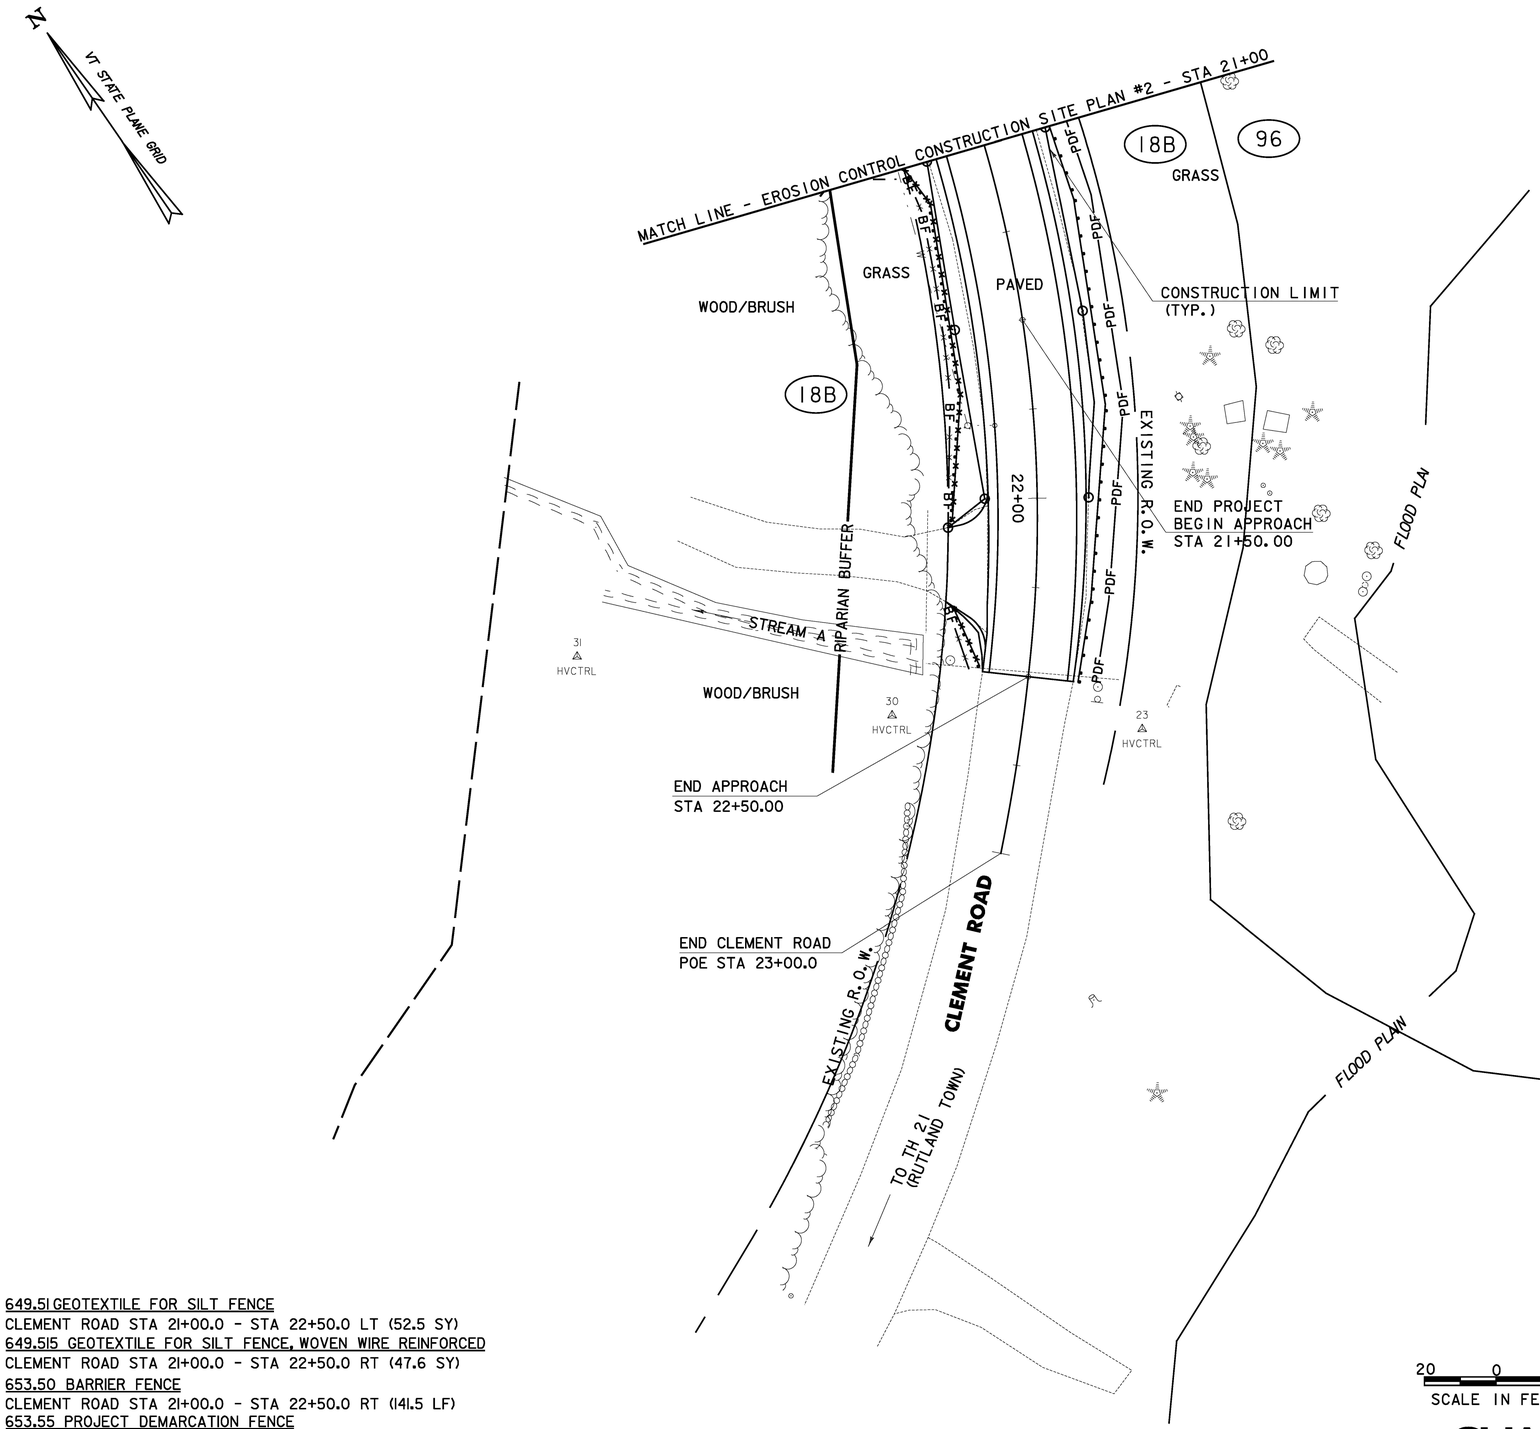

LEGEND

XXX	SOIL MAP UNIT TYPE (SEE SHEET 99 FOR DETAILS)
	SOIL MAP UNIT BOUNDARY
FLOOD PLAIN	Q_{100} FLOODPLAIN BOUNDARY
RIPARIAN BUFFER	RIPARIAN BUFFER
	SILT FENCE
	SILT FENCE (WOVEN WIRE REINFORCED)
BF	BARRIER FENCE
PDF	PROJECT DEMARCATION FENCE
XXX	EXISTING MAJOR CONTOUR (10' INTERVAL)
	EXISTING MINOR CONTOUR (2' INTERVAL)

649.51 GEOTEXTILE FOR SILT FENCE
CLEMENT ROAD STA 21+00.0 - STA 22+50.0 LT (52.5 SY)
649.515 GEOTEXTILE FOR SILT FENCE, WOVEN WIRE REINFORCED
CLEMENT ROAD STA 21+00.0 - STA 22+50.0 RT (47.6 SY)
653.50 BARRIER FENCE
CLEMENT ROAD STA 21+00.0 - STA 22+50.0 RT (141.5 LF)
653.55 PROJECT DEMARCATION FENCE
CLEMENT ROAD STA 21+00.0 - STA 22+50.0 LT (159.6 LF)

20 0 20
SCALE IN FEET

CHA

EROSION CONTROL CONSTRUCTION SITE PLAN #4

PROJECT NAME: RUTLAND CITY
PROJECT NUMBER: BRF 3000 (19)

PROJECT LEADER: M.D.S.
DESIGNED BY: C.R.H.
DWG. NO.: EROCONSTR-4

PLOT DATE: 6/30/2014
DRAWN BY: C.R.H.
CHECKED BY: D.E.G.
SHEET 109 OF 245

FILE NAME = V:\Projects\ANY\K2\20615\CADD\MSTN\08_@96\consultants\z08_@96bdr-epsccontr.dgn
DATE/TIME = 6/30/2014
USER = 4916