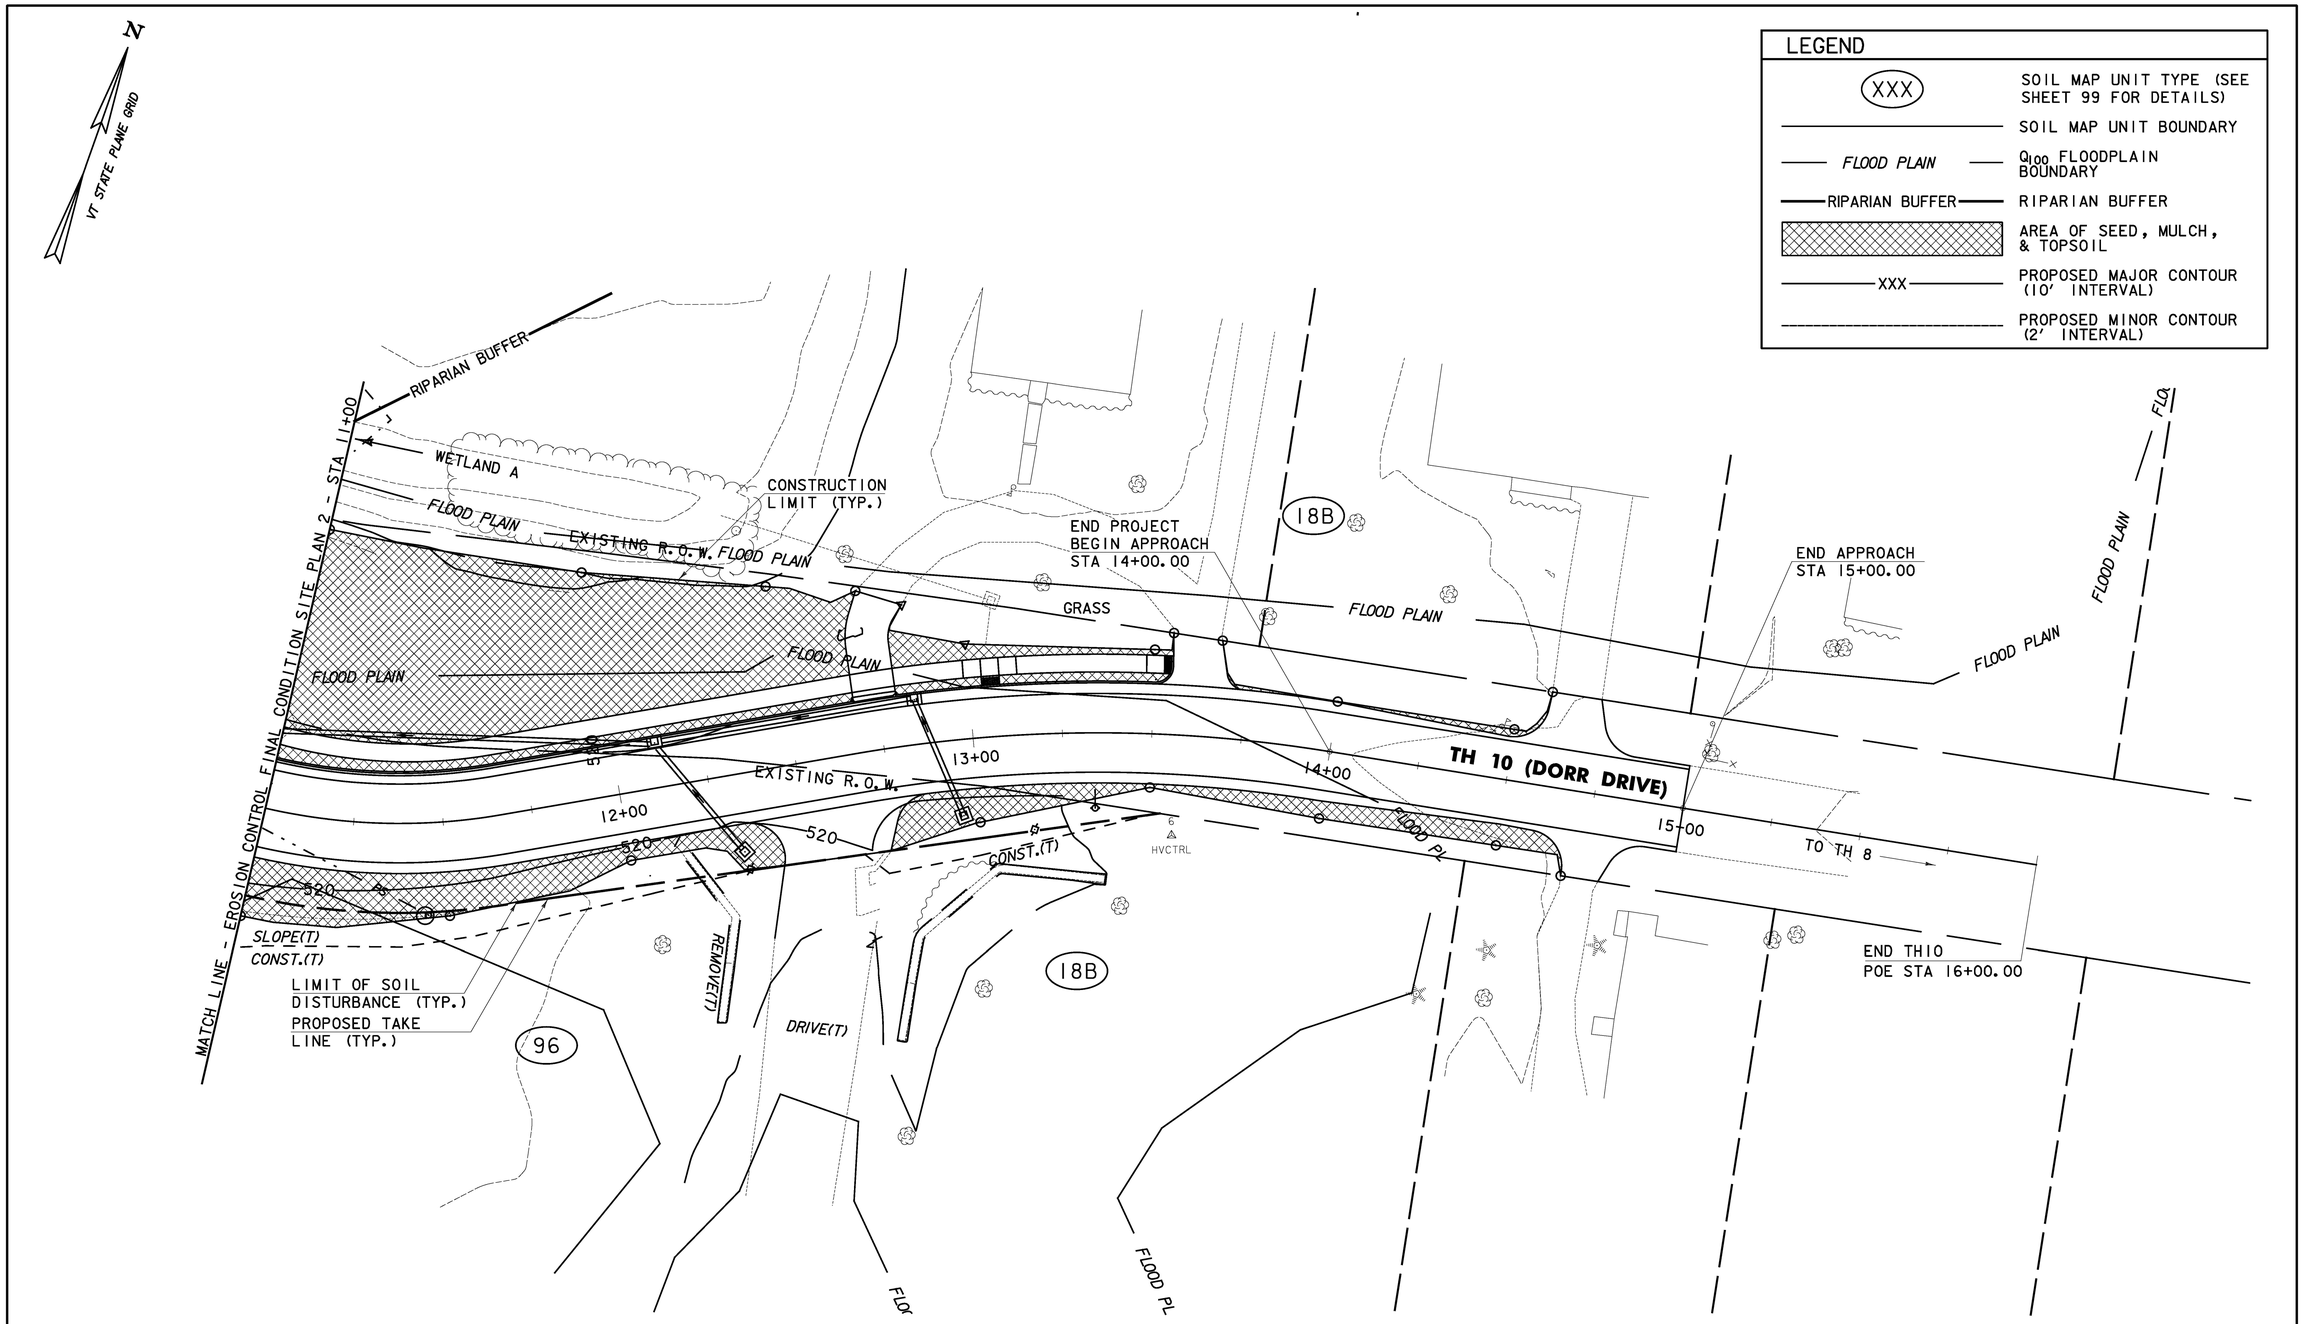

EROSION CONTROL FINAL CONDITION SITE PLAN #3

PROJECT NAME: RUTLAND CITY
PROJECT NUMBER: BRF 3000 (19)

PROJECT LEADER: M.D.S.
DESIGNED BY: C.R.H.
DWG. NO.: EROFINAL-3

PLOT DATE: 6/30/2014
DRAWN BY: C.R.H.
CHECKED BY: D.E.G.
SHEET 112 OF 245

FILE NAME = V:\Projects\ANY\K2\20615\CADD\MSTN\08_0916\consultants\208_0916bdrepsefinal.dgn
DATE/TIME = 6/30/2014
USER = 4918