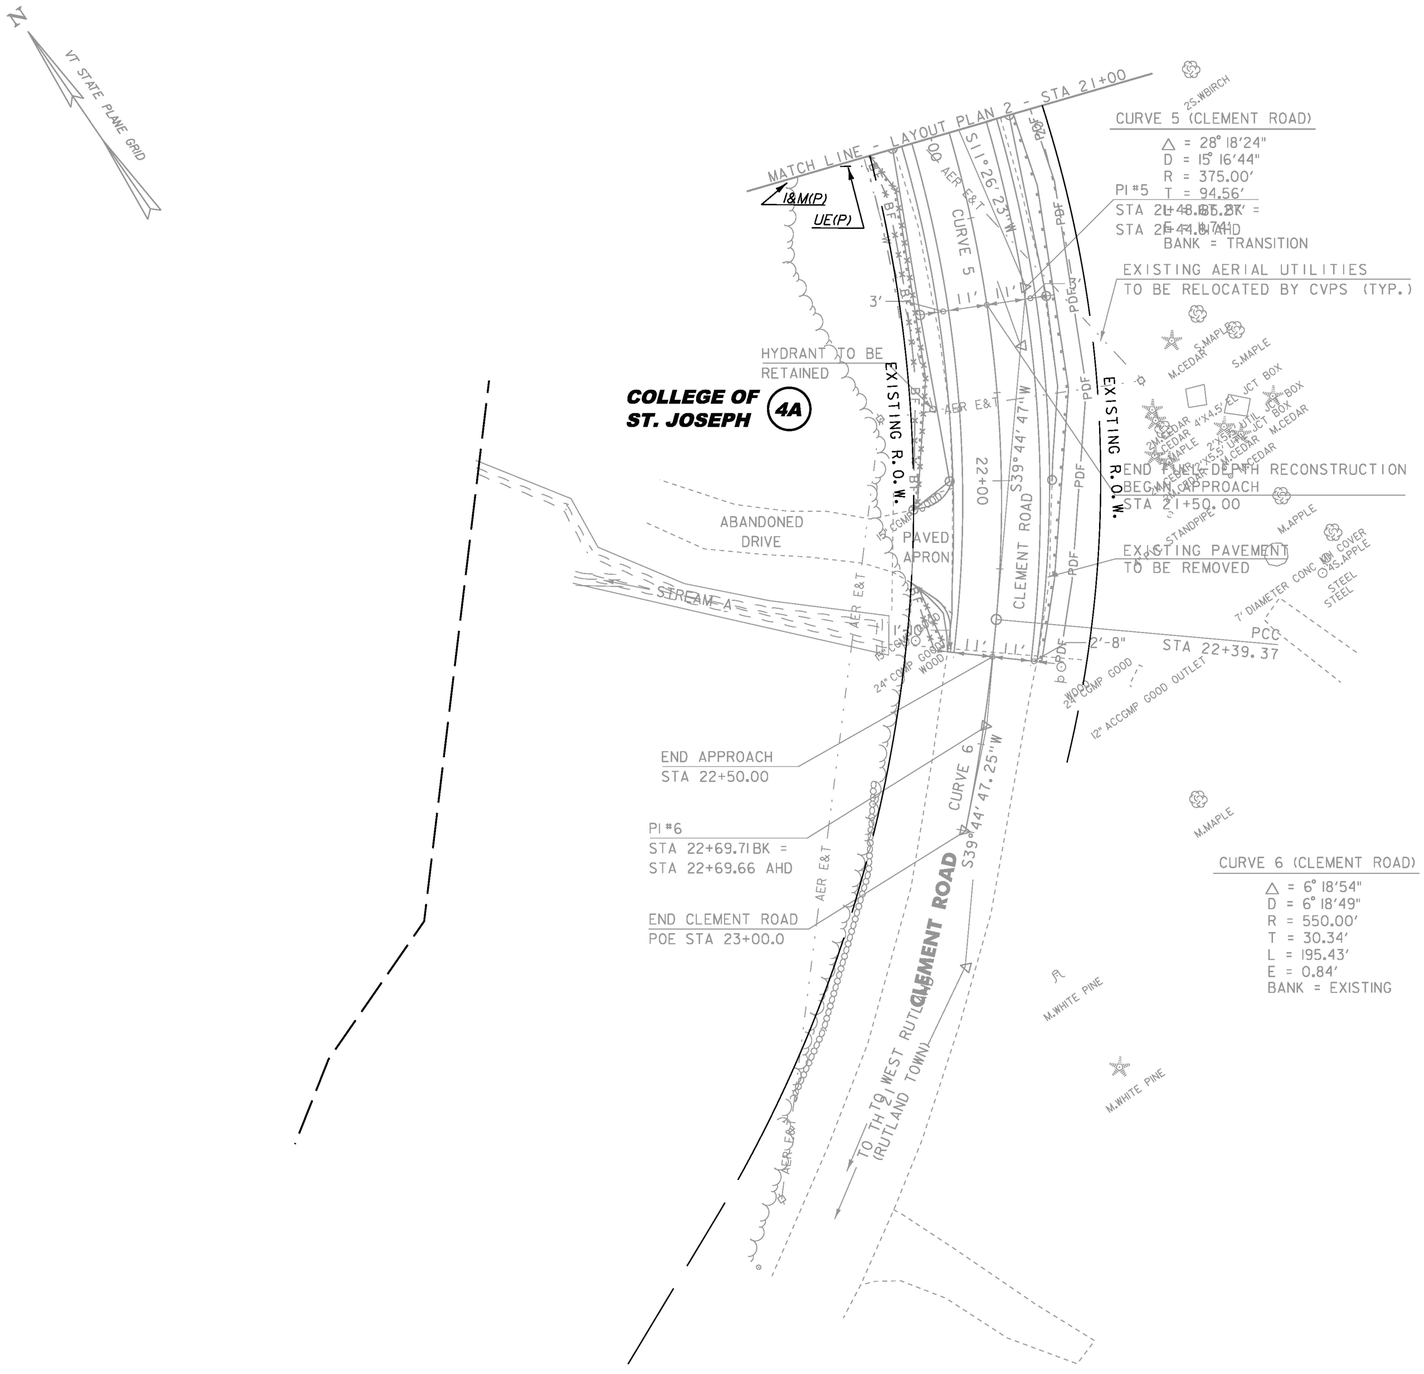

LINE SHOWN ON THIS PLAN AS EXISTING PROPERTY LINES P/L ARE BELIEVED TO BE ACCURATE BUT SHOULD NOT BE RELIED UPON FOR PURPOSES UNRELATED TO THE CITY OF RUTLAND'S AQUISITION OF LAND AND RIGHTS FOR THIS PROJECT.

PROJECT NAME: RUTLAND CITY
PROJECT NUMBER: BRF 3000 (19)

FILE NAME: Layout 4
PROJECT LEADER: M. SARGENT
DESIGNED BY: C. HARDIN
PLOT DATE: 30-MAY-2014
DRAWN BY: C. HARDIN
CHECKED BY: D. GOZALKOWSKI