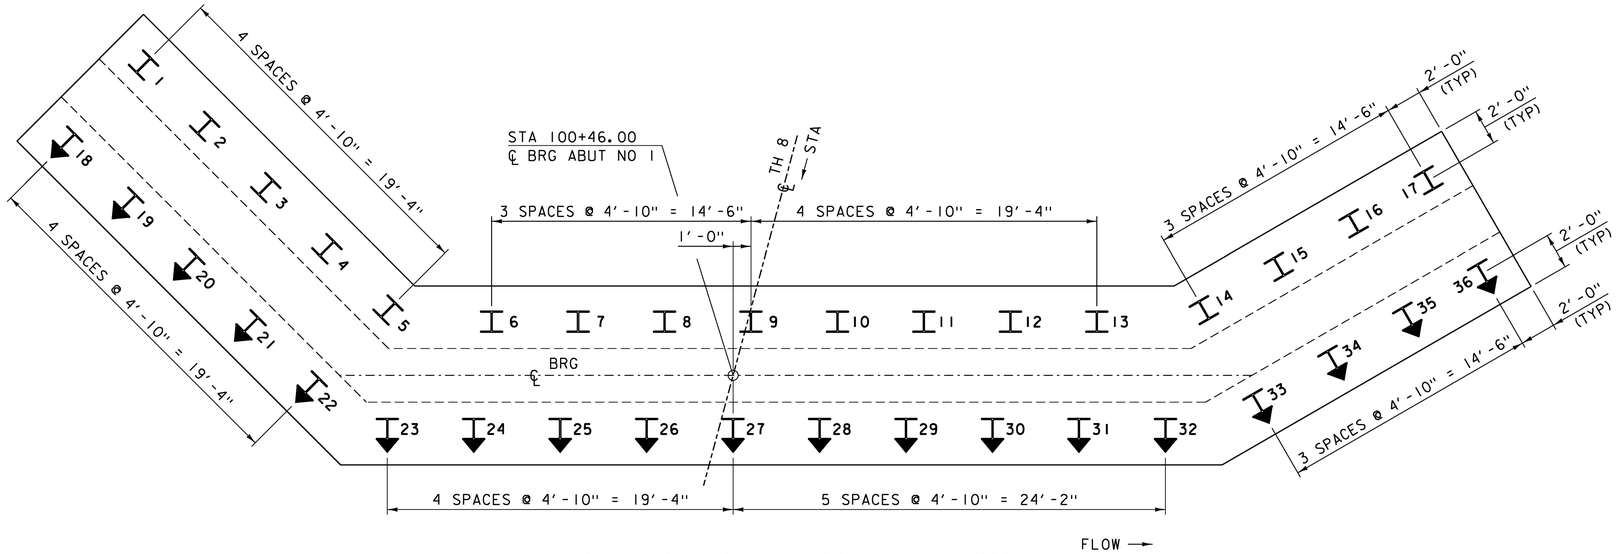

ABUTMENT NO. 1 PILE LAYOUT

SCALE: 1/4" = 1'-0"

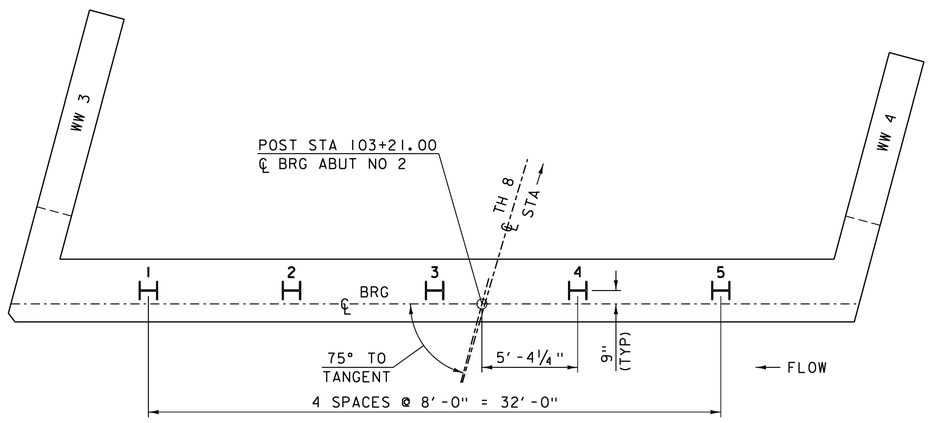

ABUTMENT NO. 2 PILE LAYOUT

SCALE: 1/4" = 1'-0"

NOTE:

SEE STRUCTURES DETAIL SD-601.00 FOR PILE SPLICE DETAIL.

PROJECT NAME: RUTLAND CITY	
PROJECT NUMBER: BRF 3000 (16)	
FILE NAME: s94j092sub.dgn	PLOT DATE: 03-JUL-2014
PROJECT LEADER: C. CARLSON	DRAWN BY: G. ROY
DESIGNED BY: M. EVANS-MONGEON	CHECKED BY: M. EVANS-MONGEON
PILE LAYOUT	SHEET 186 OF 245