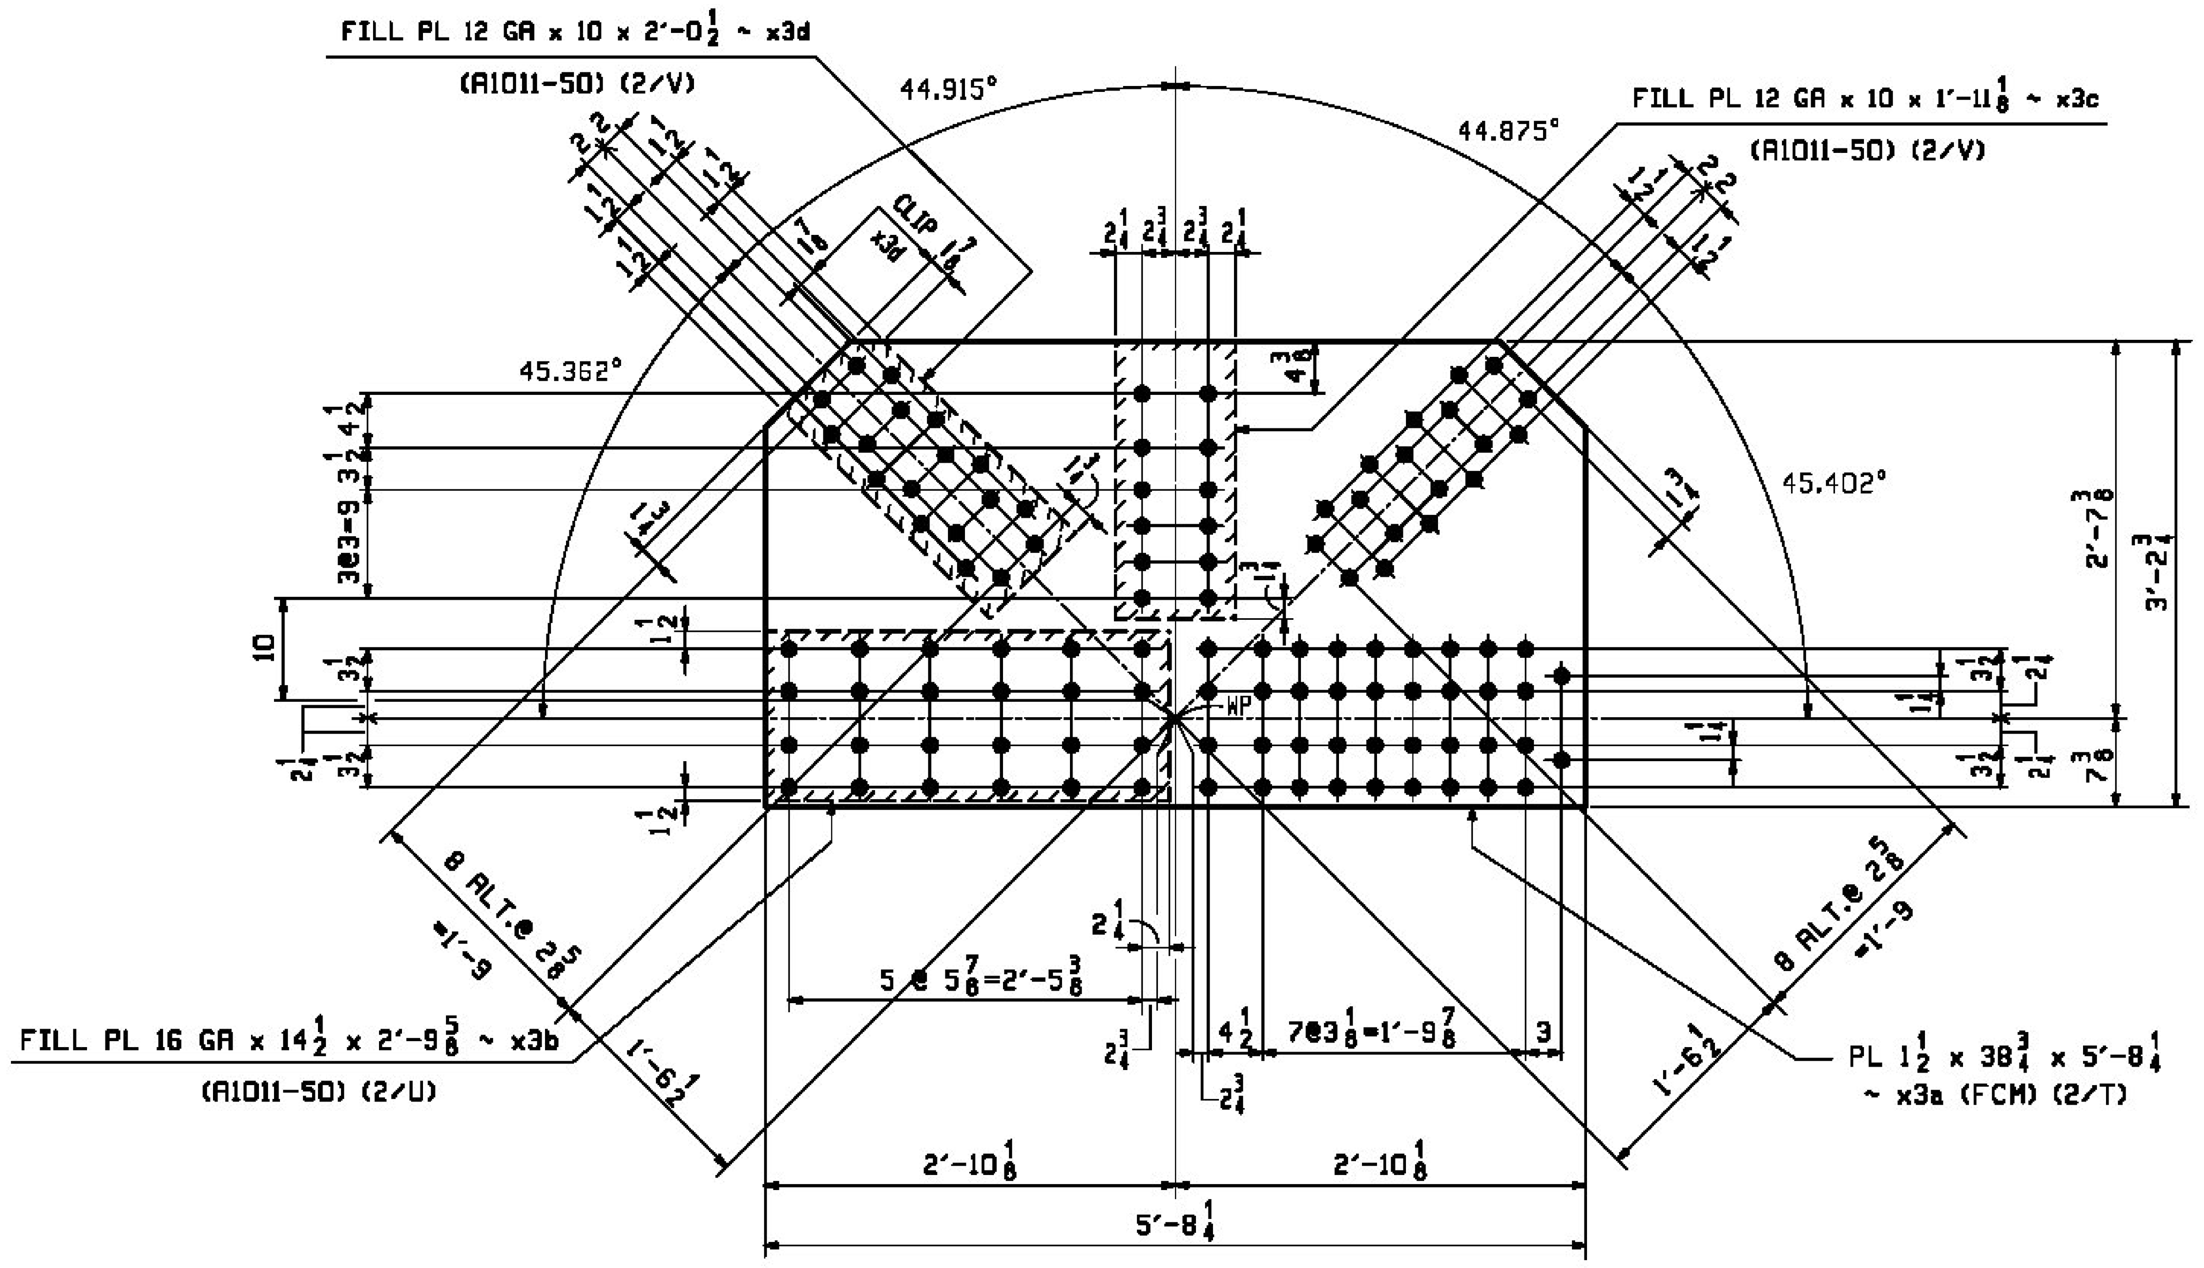

4 ~ GUSSET PLATES ~ x3a
(INSIDE FACE @ L11 & L17)

8 ~ FILL PLATES ~ x3b
(@ L11 & L17 LOWER CHORD)

4 ~ FILL PLATES ~ x3c
(@ L11 & L17 RAISED BLOCKING INSIDE GUSSET)

16 ~ FILL PLATES ~ x3d
(@ L11 & L17 DIAGONALS)

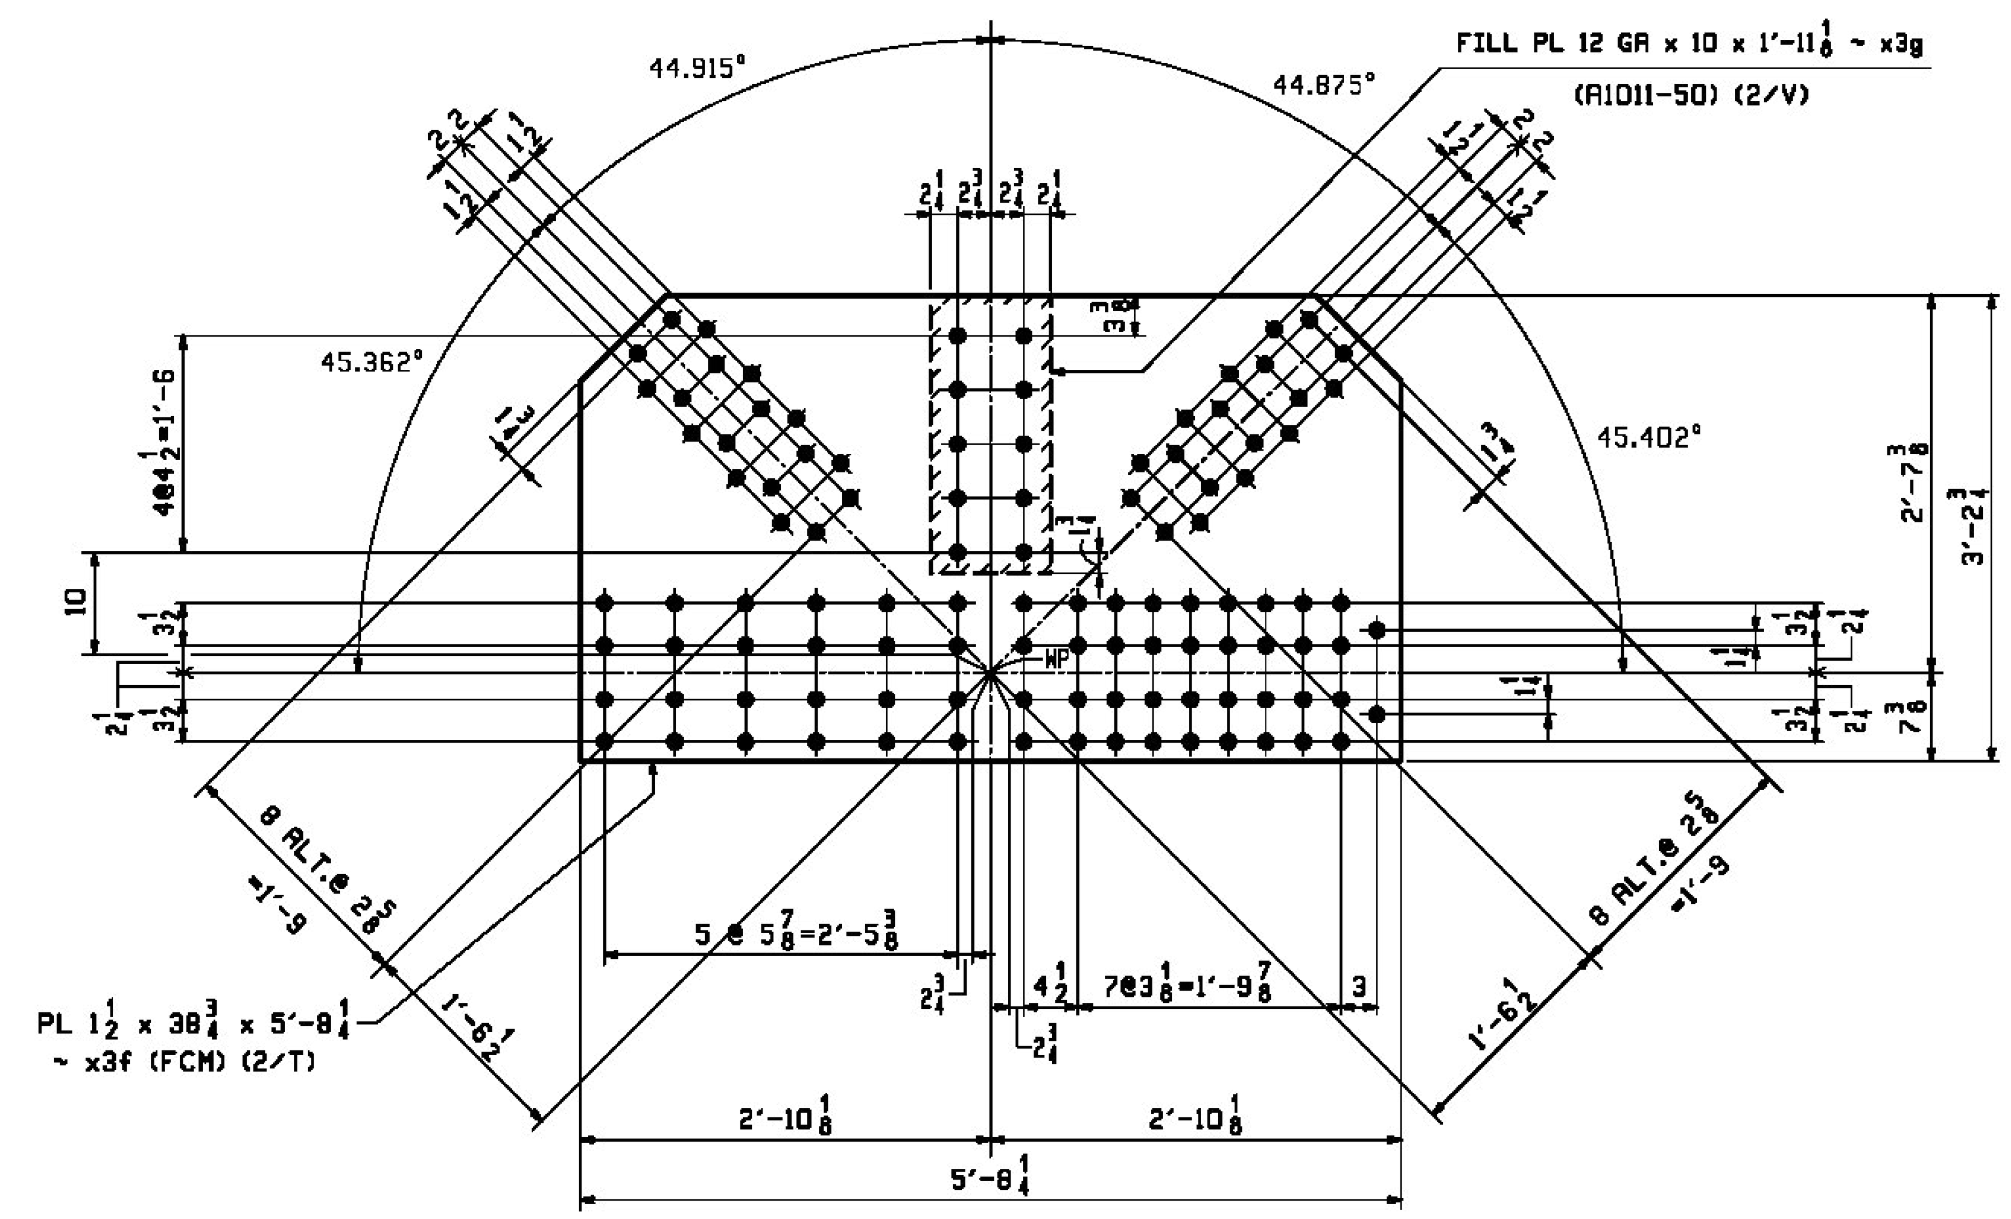

4 ~ GUSSET PLATES ~ x3f
(OUTER FACE @ L11 & L17)

4 ~ FILL PLATES ~ x3g
(@ L11 & L17 RAISED BLOCKING OUTER GUSSET)

Vermont Agency of Transportation
RECEIVED
ON: March 21, 2016
and Checked for
CONFORMANCE
BY: ABC DATE:

[X] NO EXCEPTION TAKEN [ ] MAKE CORRECTIONS NOTED
[ ] REJECTED [ ] REVISE AND RESUBMIT
[ ] SUBMIT SPECIFIED ITEM

CHECKING IS ONLY FOR THE GENERAL CONFORMANCE WITH THE DESIGN CONCEPT OF THE PROJECT AND GENERAL COMPLIANCE WITH THE INFORMATION GIVEN IN THE CONTRACT DOCUMENTS. ANY ACTION SHOWN IS SUBJECT TO THE REQUIREMENTS OF THE PLANS AND SPECIFICATIONS. CONTRACTOR IS RESPONSIBLE FOR DIMENSIONS WHICH SHALL BE CONFIRMED AND CORRELATED AT THE JOB SITE; FABRICATION PROCESSES AND TECHNIQUES OF CONSTRUCTION; COORDINATION OF HIS WORK WITH THAT OF ALL OTHER TRADES AND THE SATISFACTORY PERFORMANCE OF THE WORK.

CHA

DATE 1/29/2016 BY J. Najdowski

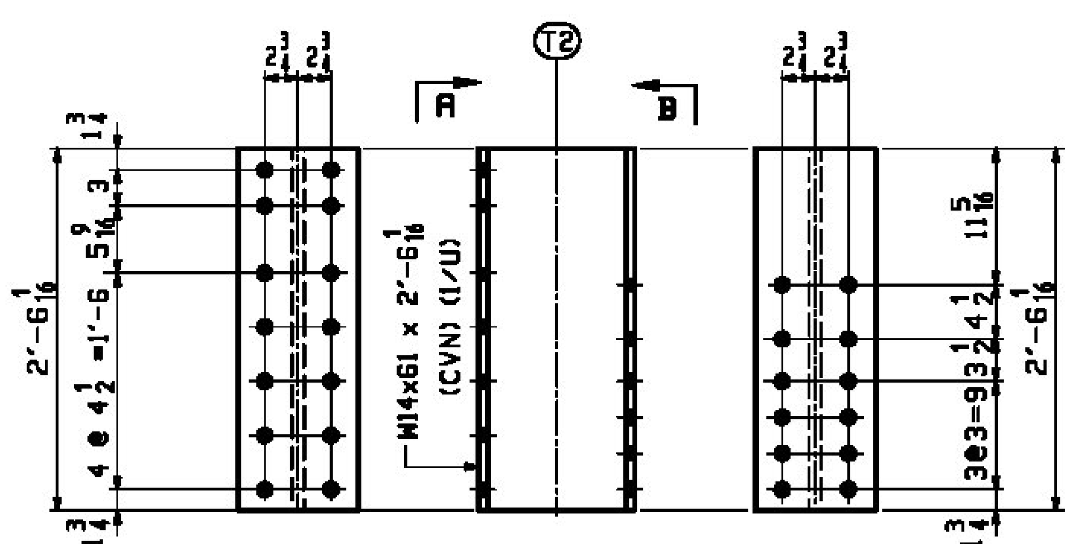

VIEW -A
(OUTSIDE FACE)

VIEW -B
(INSIDE FACE)

4 ~ POSTS ~ x3h
(L11, L13, L15 & L17 RAISED BLOCKING @ NORTH TRUSS)

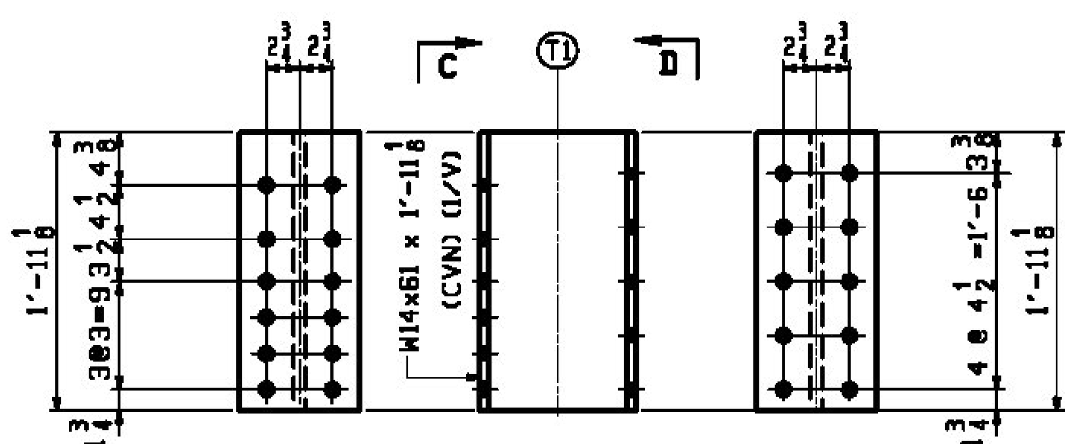

VIEW -C
(INSIDE FACE)

VIEW -D
(OUTSIDE FACE)

4 ~ POSTS ~ x3k
(L11, L13, L15 & L17 RAISED BLOCKING @ SOUTH TRUSS)

SHOP NOTE "G"

ALL STEEL SHALL BE HOT DIP GALVANIZED IN ACCORDANCE WITH SUBSECTION 506.15.

NOTES:

1. FOR GENERAL NOTES SEE DWG. GN1.
2. FCM - DENOTES FRACTURE CRITICAL MATERIAL.
3. CVN - DENOTES MATERIAL SUBJECT TO CHARPY V-NOTCH TESTING.

REV.	DATE	REMARKS	DWN	CHK	APVL	SHOP
0						

MATERIAL: M270-50 (UN)	SURFACE PREP. & PAINT: HOT-DIP GALV.	HOLES: 15/16 Ø	SHOP BOLTS: NONE
DESCRIPTION: TRUSS STANDARD DETAILS			

CASCO BAY STEEL STRUCTURES, INC.
1 WALLACE AVE. SOUTH PORTLAND, ME 04106
PHONE (207) 780-6722 FAX. (207) 780-6726

STRUCTURE: TH-10 OVER OTTER CREEK PONY TRUSS BRIDGE		DRAWN: RB	DATE: 12/12/15
		CHKD: WJL	DATE: 1/12/16
LOCATION: RUTLAND CITY, VERMONT		JOB NO.	DWG NO.
PROJ NO. BRF 3000 (19)		598	X3
CUSTOMER: KUBRICKY CONSTRUCTION CORP.			REV.