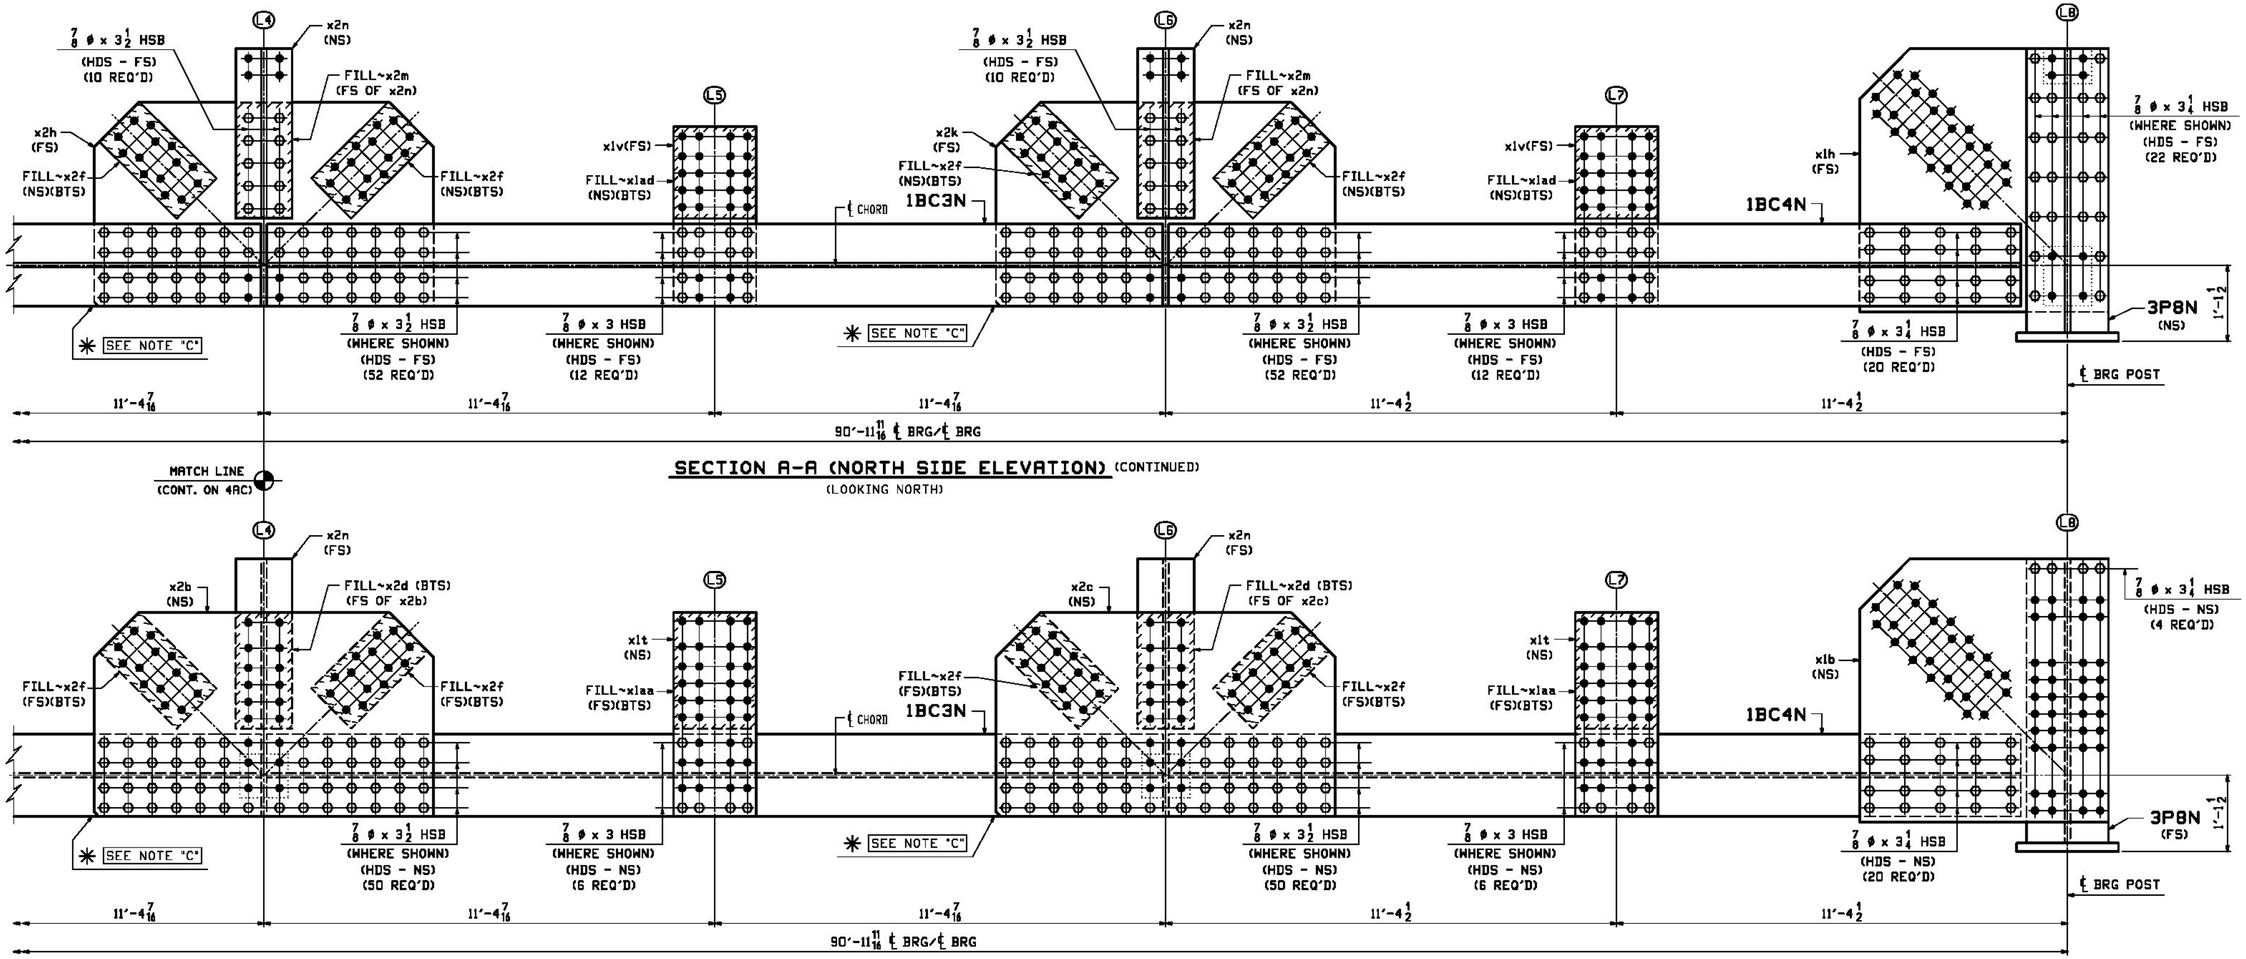

MATCH LINE (CONT. ON 4AC)

SECTION A-A (NORTH SIDE ELEVATION) (CONTINUED)

(LOOKING NORTH)

SECTION B-B (SOUTH SIDE ELEVATION) (CONTINUED)

(LOOKING NORTH)

Vermont Agency of Transportation

RECEIVED

ON: March 21, 2016

and Checked for

CONFORMANCE

BY: ABC DATE:

[X] NO EXCEPTION TAKEN [ ] MAKE CORRECTIONS NOTED

[ ] REJECTED [ ] REVISE AND RESUBMIT

[ ] SUBMIT SPECIFIED ITEM

CHECKING IS ONLY FOR THE GENERAL CONFORMANCE WITH THE DESIGN CONCEPT OF THE PROJECT AND GENERAL COMPLIANCE WITH THE INFORMATION GIVEN IN THE CONTRACT DOCUMENTS. ANY ACTION SHOWN IS SUBJECT TO THE REQUIREMENTS OF THE PLANS AND SPECIFICATIONS. CONTRACTOR IS RESPONSIBLE FOR DIMENSIONS WHICH SHALL BE CONFIRMED AND CORRELATED AT THE JOB SITE; FABRICATION PROCESSES AND TECHNIQUES OF CONSTRUCTION; COORDINATION OF HIS WORK WITH THAT OF ALL OTHER TRADES AND THE SATISFACTORY PERFORMANCE OF THE WORK.

CHA

DATE 1/29/2016 BY J. Najdowski

WORK THIS DWG. WITH DWG. 4AC & 4C

REV.	DATE	REMARKS	DWN	CHK	APVL	SHOP
0						

MATERIAL:	SURFACE PREP. & PAINT:	HOLES:	SHOP BOLTS:
M270-50 (UN)	SEE DWG. GN1	15/16ø	AS NOTED

DESCRIPTION: BOTTOM CHORD ASSEMBLY (NORTH TRUSS - SPAN 1)

CASCO BAY STEEL STRUCTURES, INC.
1 WALLACE AVE. PHONE (207) 780-5722
SOUTH PORTLAND, ME 04106 FAX. (207) 780-5726
TENSOR 3285

STRUCTURE: TH-10 OVER OTTER CREEK PONY TRUSS BRIDGE	DRAWN: RB	DATE: 12/16/15	
	CHKD: WJL	DATE: 1/13/16	
LOCATION: RUTLAND CITY, VERMONT	JOB NO.	DWG NO.	
PROJ NO. BRF 3000 (19)	598	4BC	
CUSTOMER: KUBRICKY CONSTRUCTION CORP.		REV. △	