


PLAN

SCALE 1" = 10'-0"

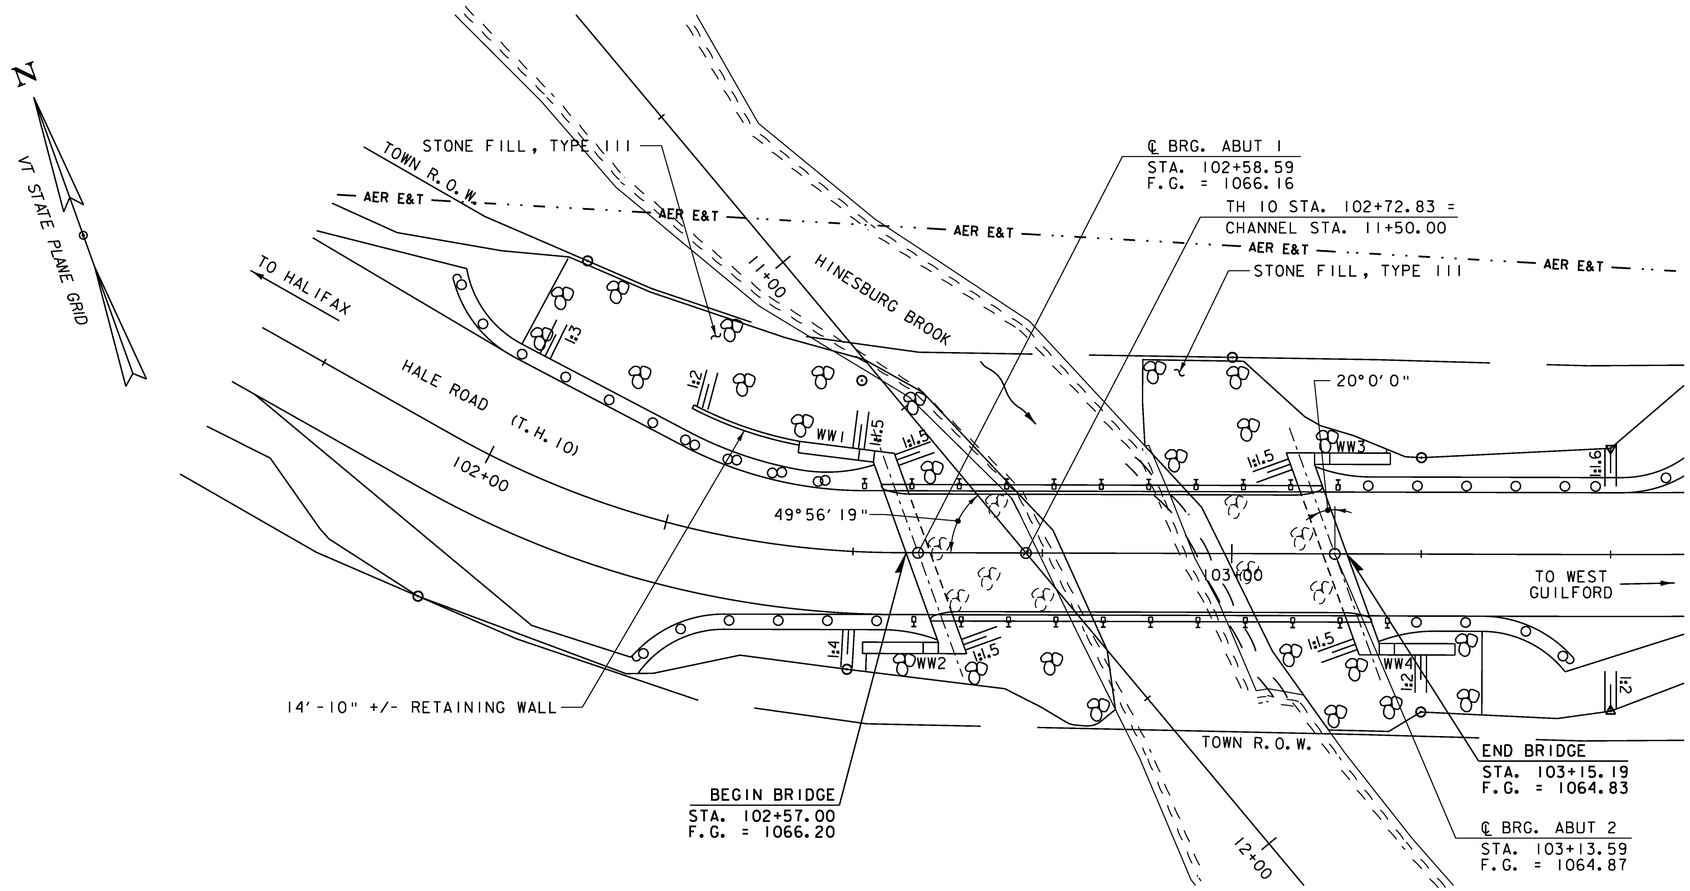


ELEVATION

SCALE 1" = 10'-0"

Vanasse Hangen Brustlin, Inc.

| | |
|---|---|
| PROJECT NAME: GUILFORD | |
| PROJECT NUMBER: BRO 1442(36) | |
| FILE NAME: z10J064pe.dgn | PLOT DATE: 10/2/2013 |
| PROJECT LEADER: S.E. BURBANK | DRAWN BY: E.A. FIALA |
| DESIGNED BY: E.A. FIALA | CHECKED BY: S.E. BURBANK |
| PLAN AND ELEVATION | SHEET 19 OF 42 |

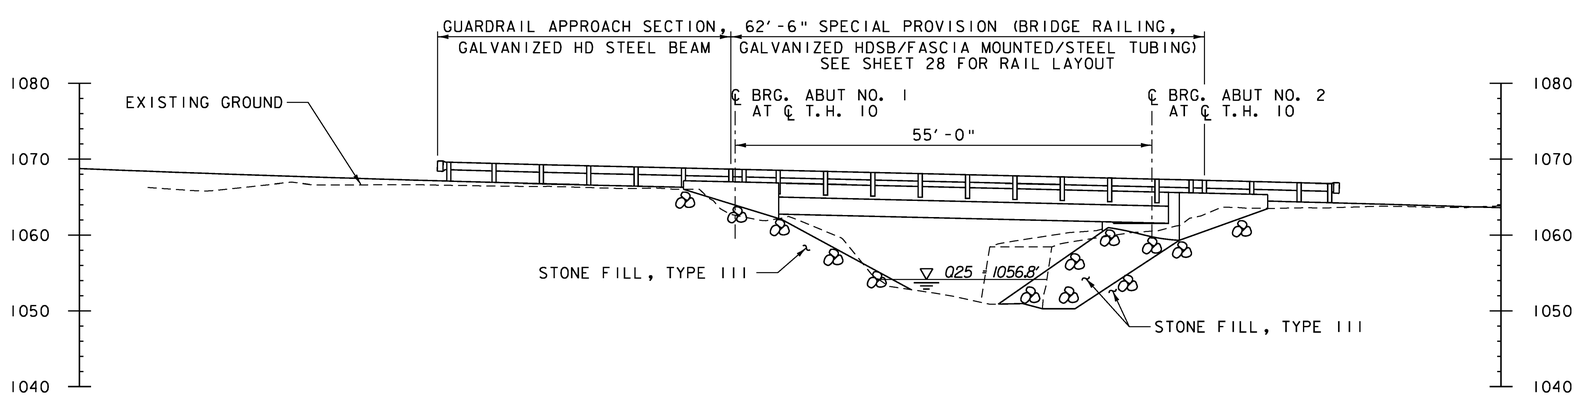VHB 57427