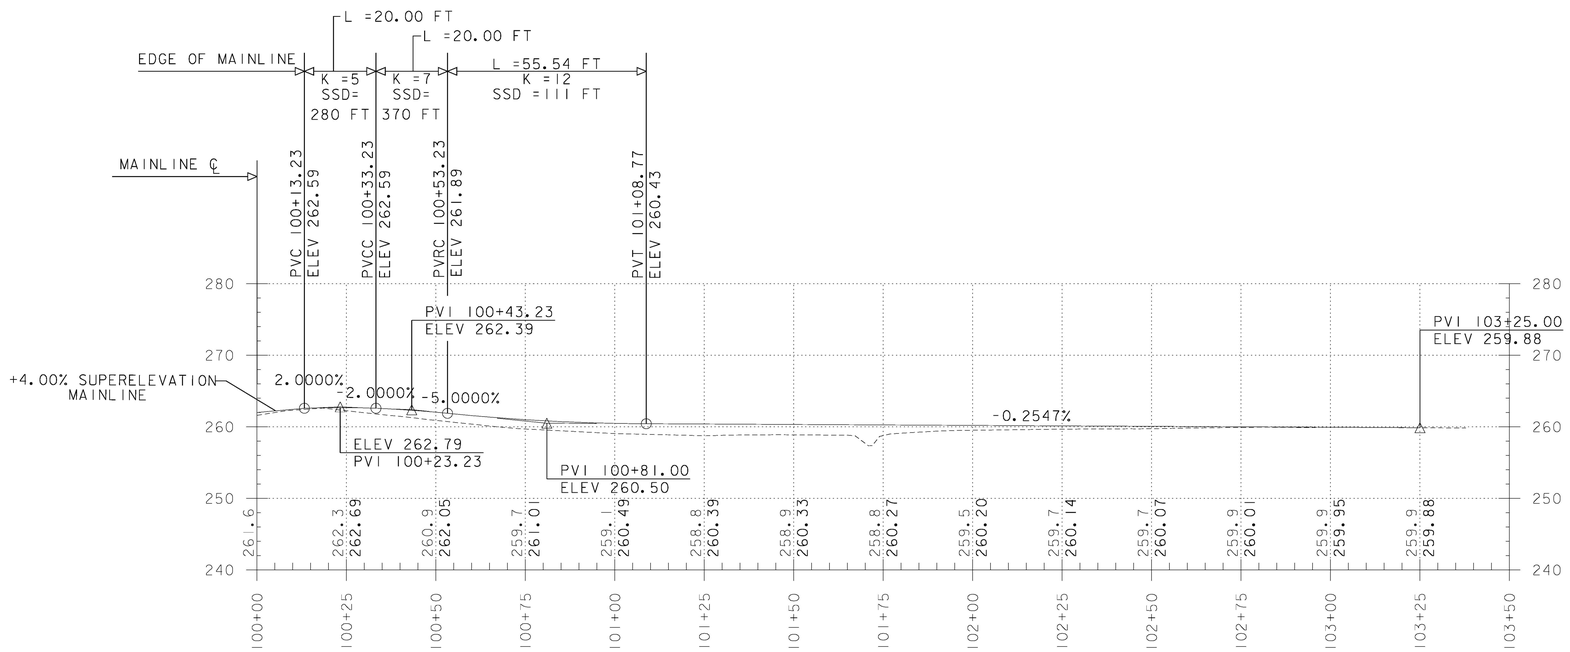

PROFILE: HALPIN ROAD (TH 34)

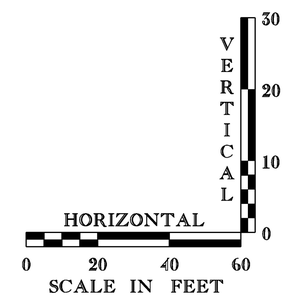

THE GRADES SHOWN TO THE NEAREST TENTH ARE THE ORIGINAL GROUND ELEVATIONS ALONG THE PROPOSED ALIGNMENT AT THE CENTERLINE.
THE GRADES SHOWN TO THE NEAREST HUNDREDTH ARE THE FINISH GRADES ALONG THE PROPOSED ALIGNMENT AT CENTERLINE.

PARSONS BRINCKERHOFF
650 ELM STREET
MANCHESTER, NH 03101

PROJECT NAME: NEW HAVEN
PROJECT NUMBER: BRF 0183 (1)

FILE NAME: z10J070Pro.dgn
PROJECT LEADER: G.K. DONINGTON
DESIGNED BY: P. ARMANO
PROFILE SHEET (3)

PLOT DATE: 23-JUNE-2015
DRAWN BY: P. ARMANO
CHECKED BY: R. BENJAIMN
SHEET 17 OF 67