TOWN/STATE HIGHWAY INVENTORY FOR PAVEMENT MARKINGS

• NOTE ALL LOCATIONS ARE MEASURED FROM THE CENTER OF THE INTERSECTING ROADWAYS FOR THAT INTERSECTION AND ARE APPROXIMATE. FIELD VERIFY BEFORE INSTALLING OR AS DIRECTED BY THE ENGINEER.

TOWN/STATE HIGHWAY NAME	LOCATION	EXISTING PAVED/ GRAVEL	MAINLINE CENTERLINE BREAK	MAINLINE EDGE LINE BREAK	4" YELLOW CENTERLINE	4" WHITE EDGE LINE	18 INCH X 12 INCH OPTICAL SPEED BAR	STOP BAR	STOP SIGN	STOP LETTERS	YIELD SIGN	YIELD SYMBOLS	YIELD AHEAD LETTERS	STOP AHEAD LETTERS	STOP AHEAD SIGN	SCHOOL LETTERS	SCHOOL SIGN	GRINDING	REMARKS
FERRISBURGH																			
MOUNT PHILO RD		PAVED	YES		MM 0.003 TO 0.008 CL	YES, E-193	REMARKS	MM 0.003, LT	YES	MM 0.004, LT				MM 0.113, LT	YES				INSTALL MARKINGS AS SHOWN IN DETAIL BELOW. OPTICAL SPEED BARS ARE 18" LONG X 12" WIDE AND SPACED AS INDICATED. 4" WHITE EDGELINE TO EXTEND 400 FT ON BOTH SIDES OF HIGHWAY. MM 0.006 TO 0.079, LT AND MM 0.006 TO 0.079, RT
						REMARKS													
					47.0	814.6	34 EA	20.0		4.0				9.0					

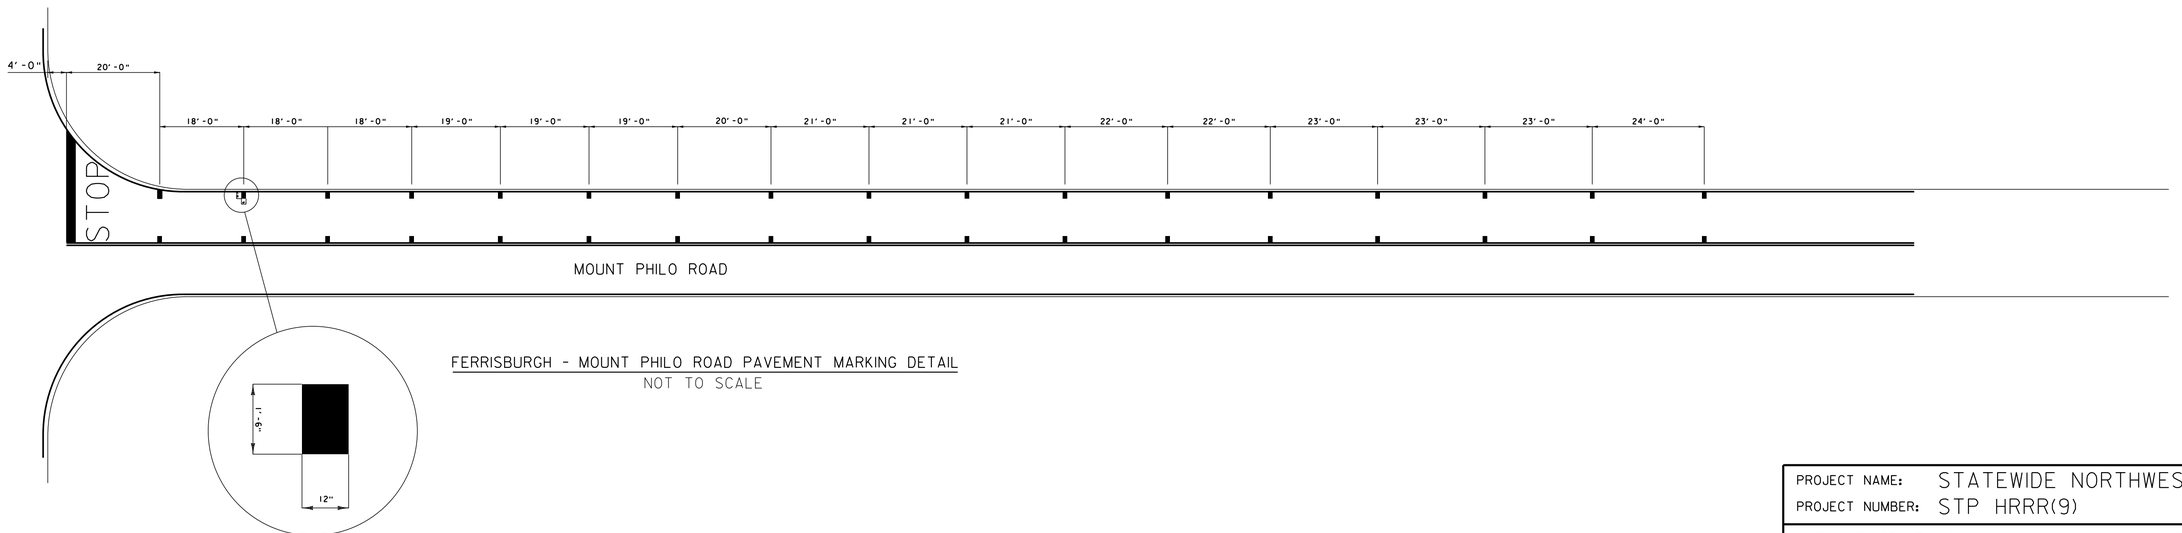

FERRISBURGH - MOUNT PHILO ROAD PAVEMENT MARKING DETAIL
NOT TO SCALE

NOTES:
1.) SEE STD E-121 FOR THE PLACEMENT OF STOP AND LEGAL LOAD LIMIT SIGNS.
2.) SEE STD E-193 FOR THE PLACEMENT OF CENTERLINE, EDGELINE, STOP BARS, AND STOP LETTERS.

PROJECT NAME:	STATEWIDE NORTHWEST REGION
PROJECT NUMBER:	STP HRRR(9)
FILE NAME: d10k318_wrk	PLOT DATE: 22-OCT-2012 13:05
PROJECT LEADER: JLS	DRAWN BY: NLA
DESIGNED BY: NLA	CHECKED BY: JLS
TOWN HIGHWAY PAVEMENT MARKING SHEET 2	SHEET 51 OF 54