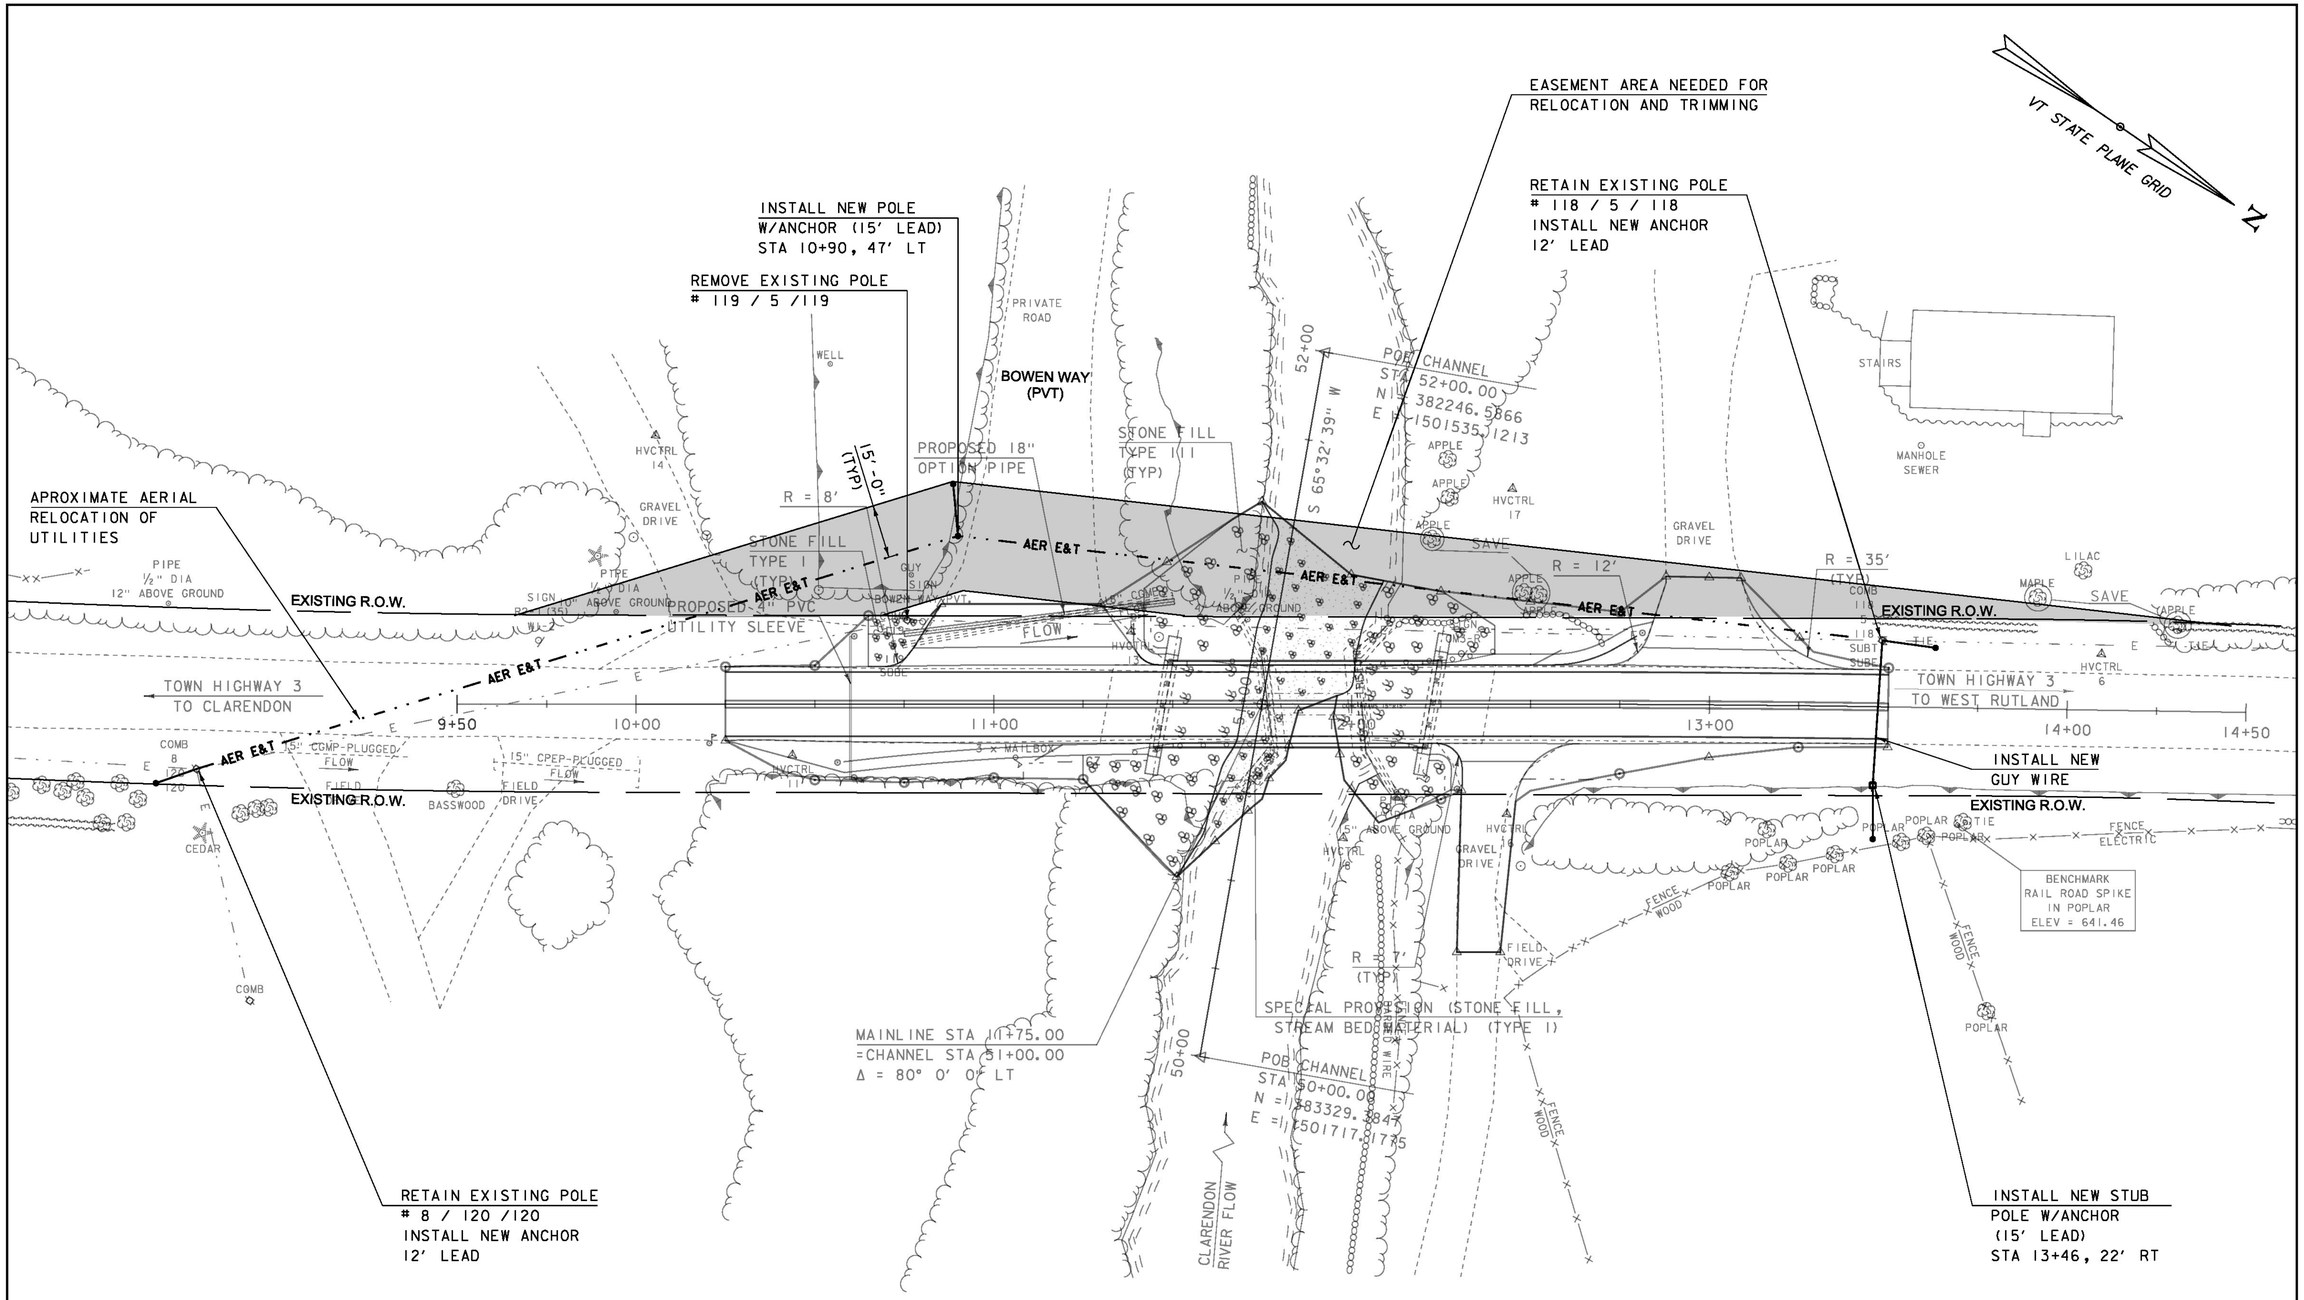

NOTE:

1. WORK TO BE DONE BY OTHERS.

PROPOSED UTILITY LAYOUT

SCALE 1" = 20'-0"

20 0 20

PROJECT NAME: CLARENDON	
PROJECT NUMBER: BRO 1443(48)	
FILE NAME: s12j160ut1.dgn	PLOT DATE: 10-SEP-2015
PROJECT LEADER: K. HIGGINS	DRAWN BY: K. FRIEDLAND
DESIGNED BY: L. WHEELER	CHECKED BY: J. SALVATORI
PROPOSED UTILITY LAYOUT	SHEET 16 OF 59