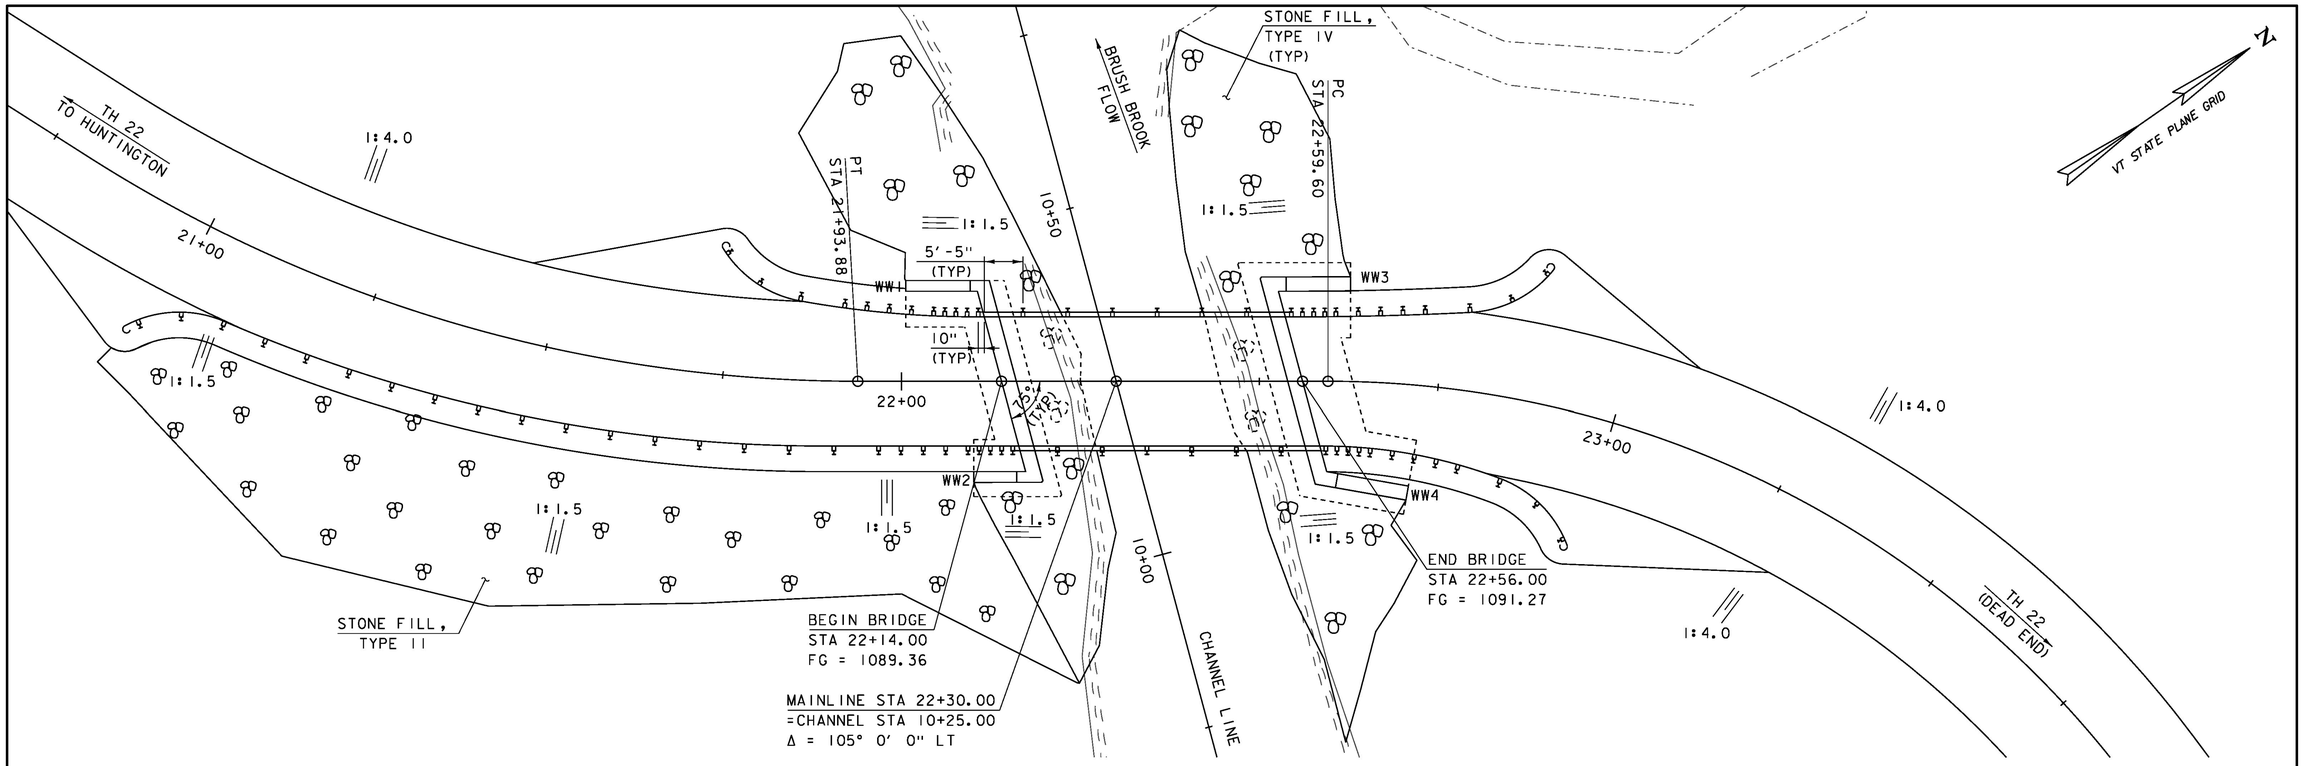

PLAN

SCALE 1" = 10'-0"

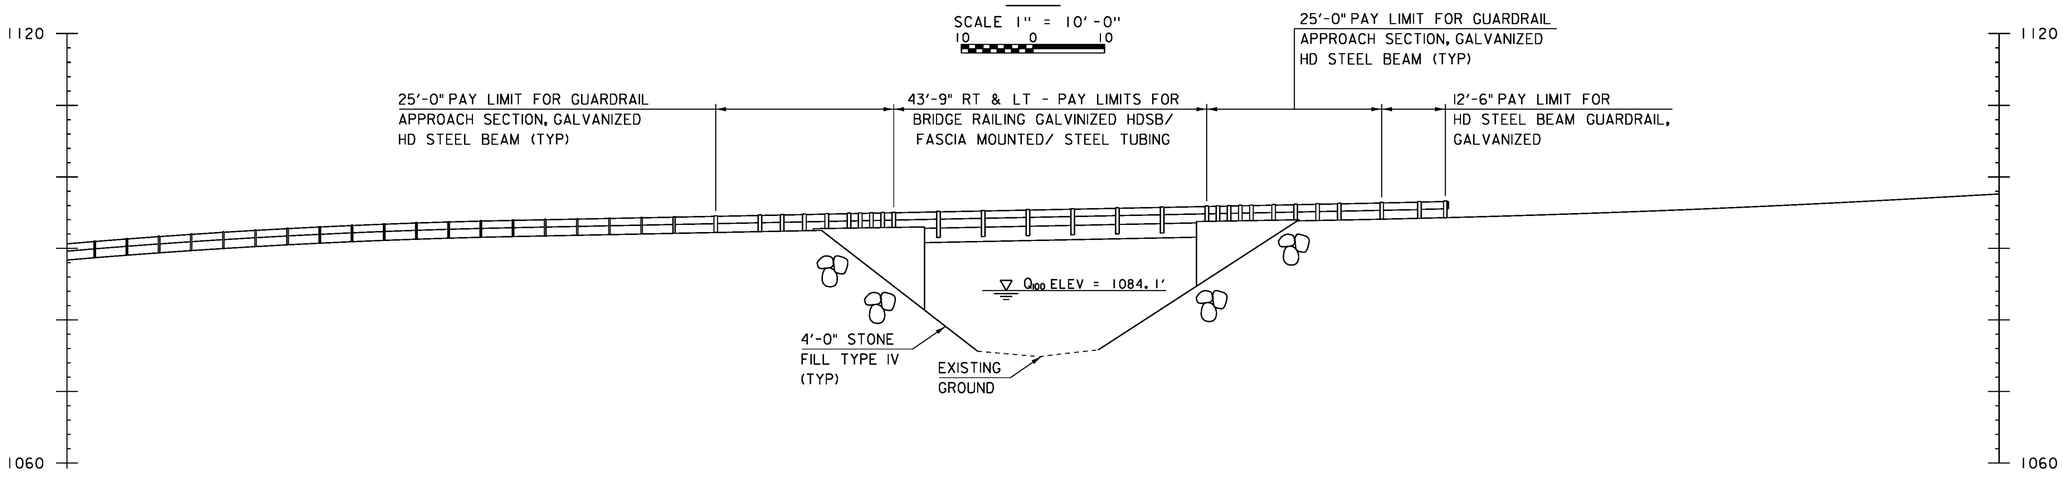

UPSTREAM ELEVATION

SCALE 1" = 10'-0"

PROJECT NAME: HUNTINGTON	
PROJECT NUMBER: BRO 1445(35)	
FILE NAME: s12j162pe.dgn	PLOT DATE: 15-OCT-2015
PROJECT LEADER: C. CARLSON	DRAWN BY: R. PELLETT
DESIGNED BY: D. PETERSON	CHECKED BY: D. PETERSON
PLAN AND ELEVATION	SHEET 17 OF 44