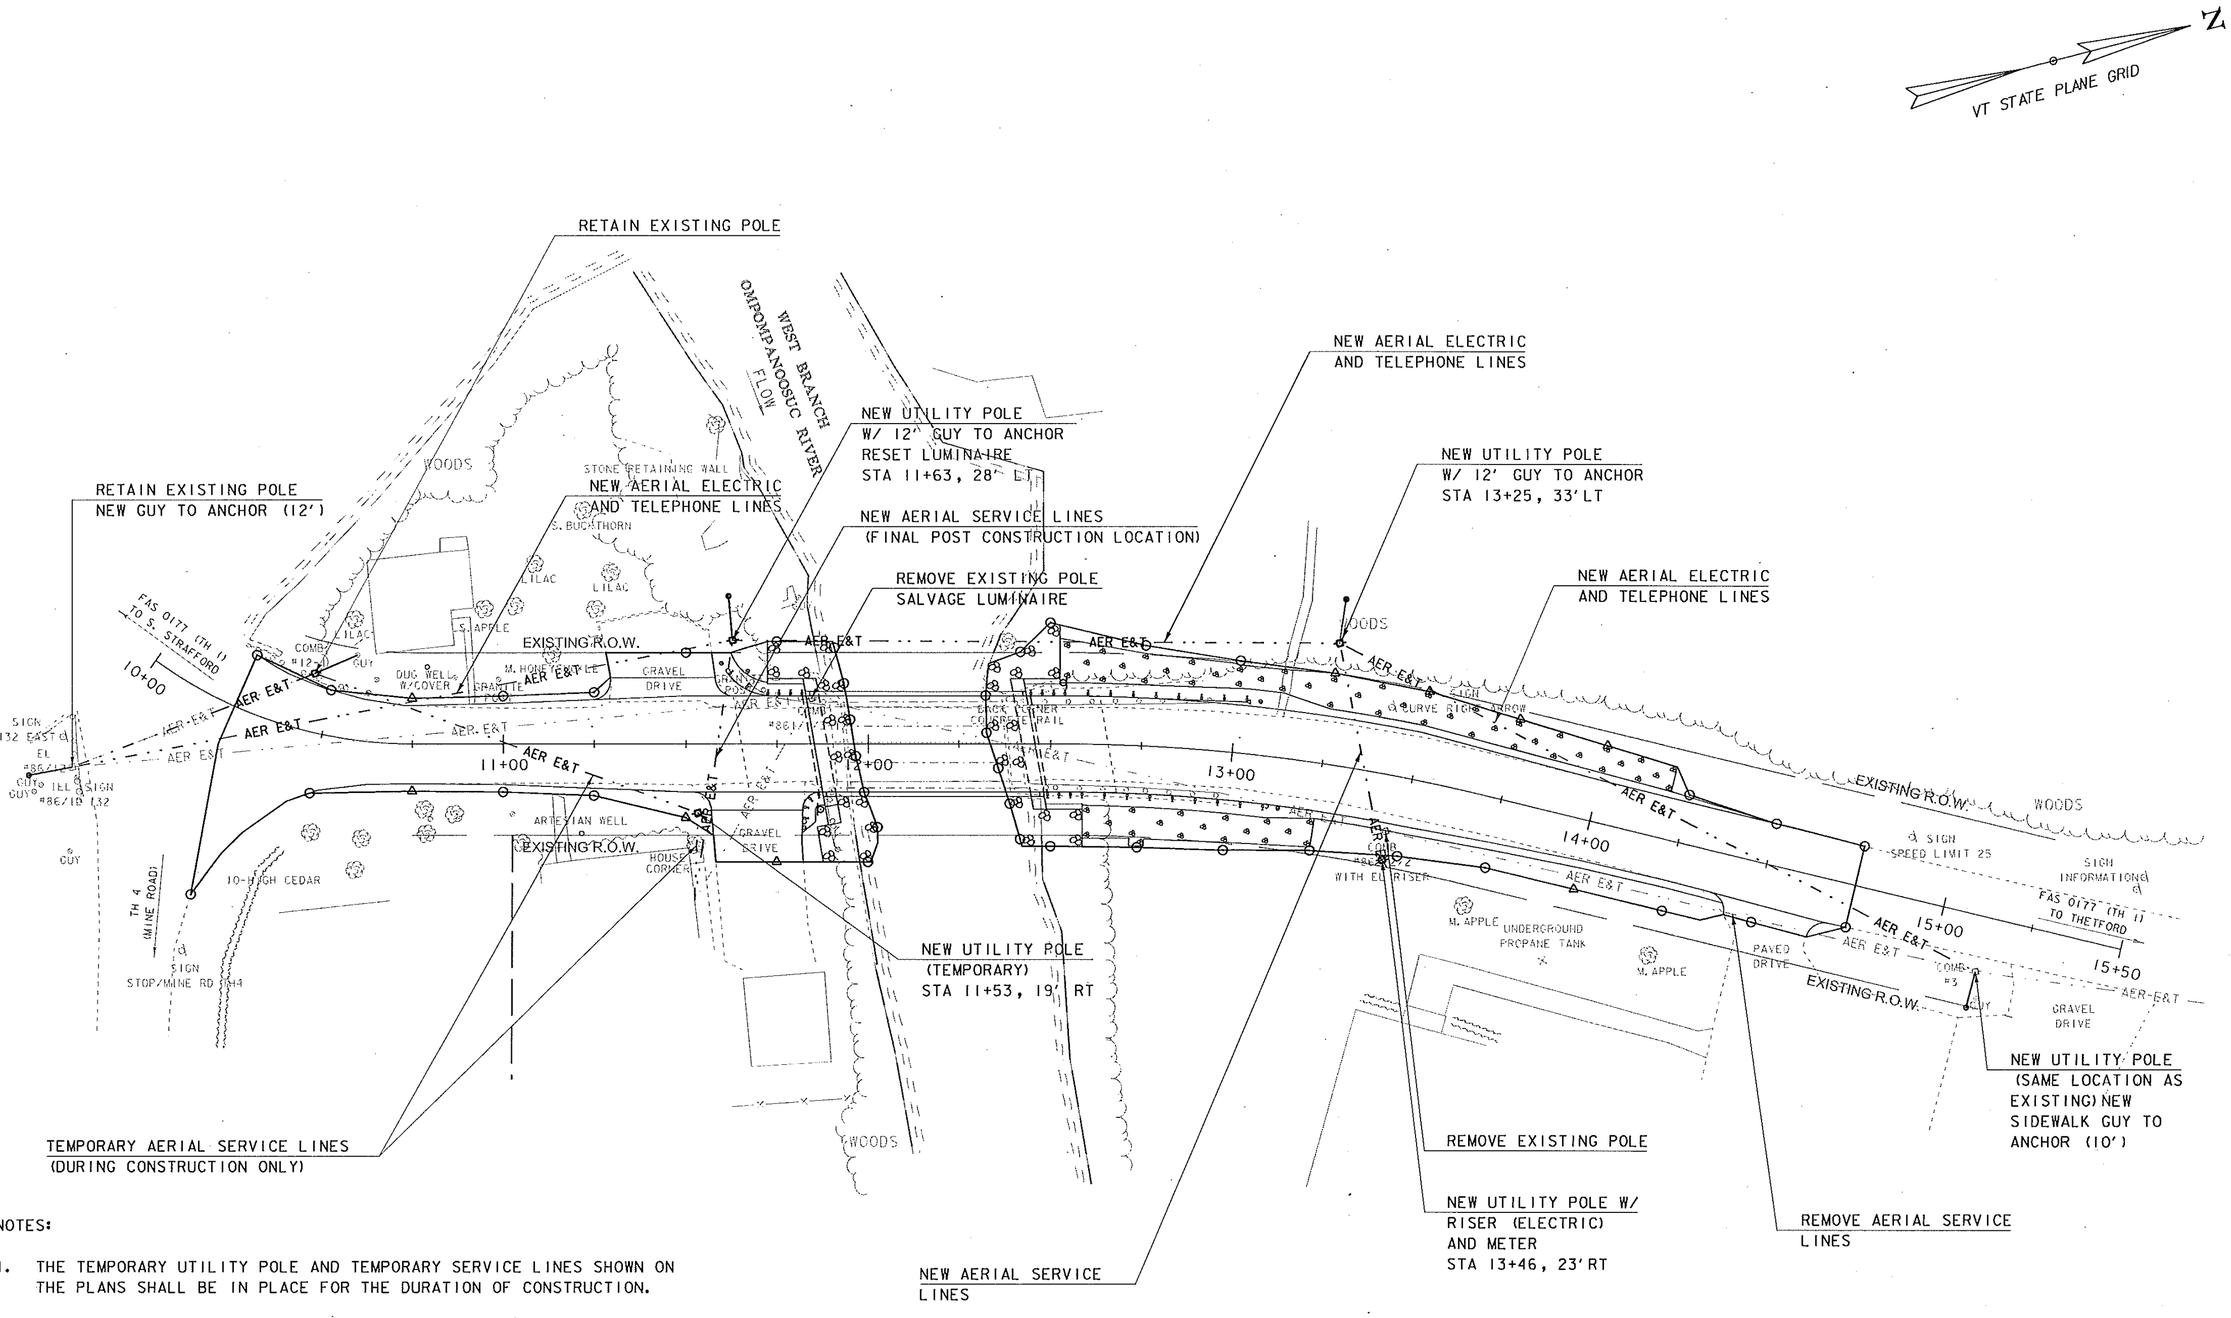

NOTES:

1. THE TEMPORARY UTILITY POLE AND TEMPORARY SERVICE LINES SHOWN ON THE PLANS SHALL BE IN PLACE FOR THE DURATION OF CONSTRUCTION.

2. ALL TEMPORARY UTILITY WORKS SHALL BE REMOVED NO LATER THAN 90 DAYS AFTER FINAL INSPECTION OF THE PROJECT.

UTILITY LAYOUT SHEET

SCALE 1" = 20'-0"
20 0 20

PROJECT NAME:	STRAFFORD
PROJECT NUMBER:	BF 0177(10)
FILE NAME: sl3J088util.dgn	PLOT DATE: 02-MAY-2016
PROJECT LEADER: K. HIGGINS	DRAWN BY: J. GRIGAS
DESIGNED BY: J. GRIGAS	CHECKED BY: T. MATTHEWS
UTILITY LAYOUT SHEET	SHEET 10 OF 11