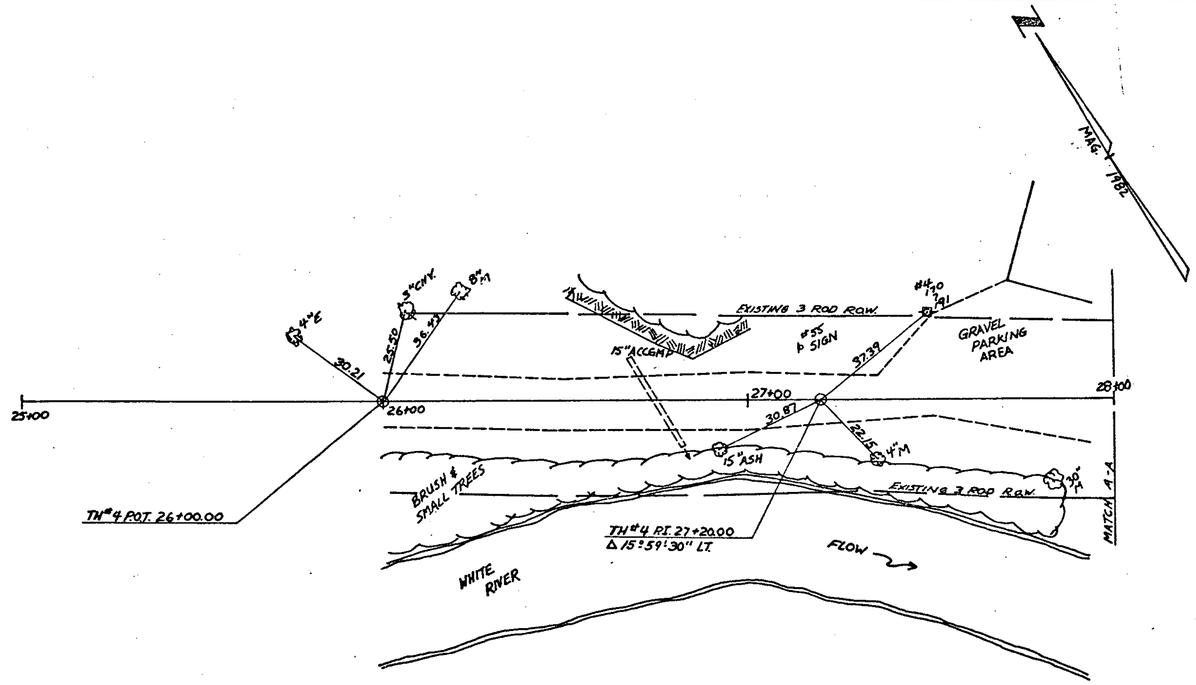

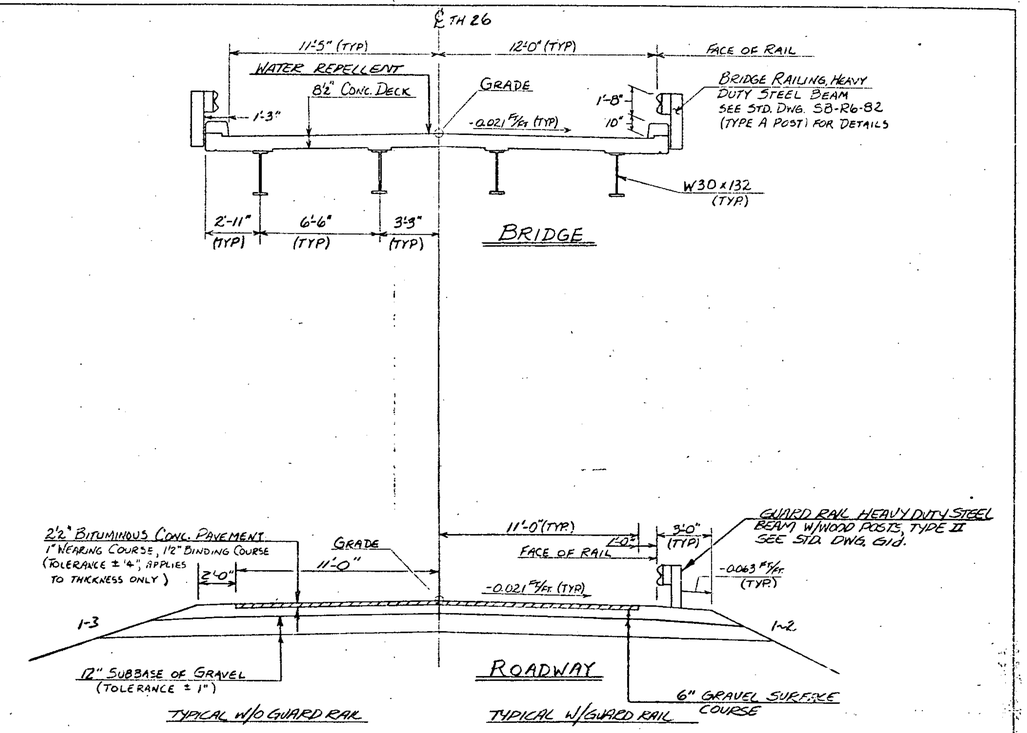

TYPICAL SECTIONS

SCALE: 1/4" = 1'0

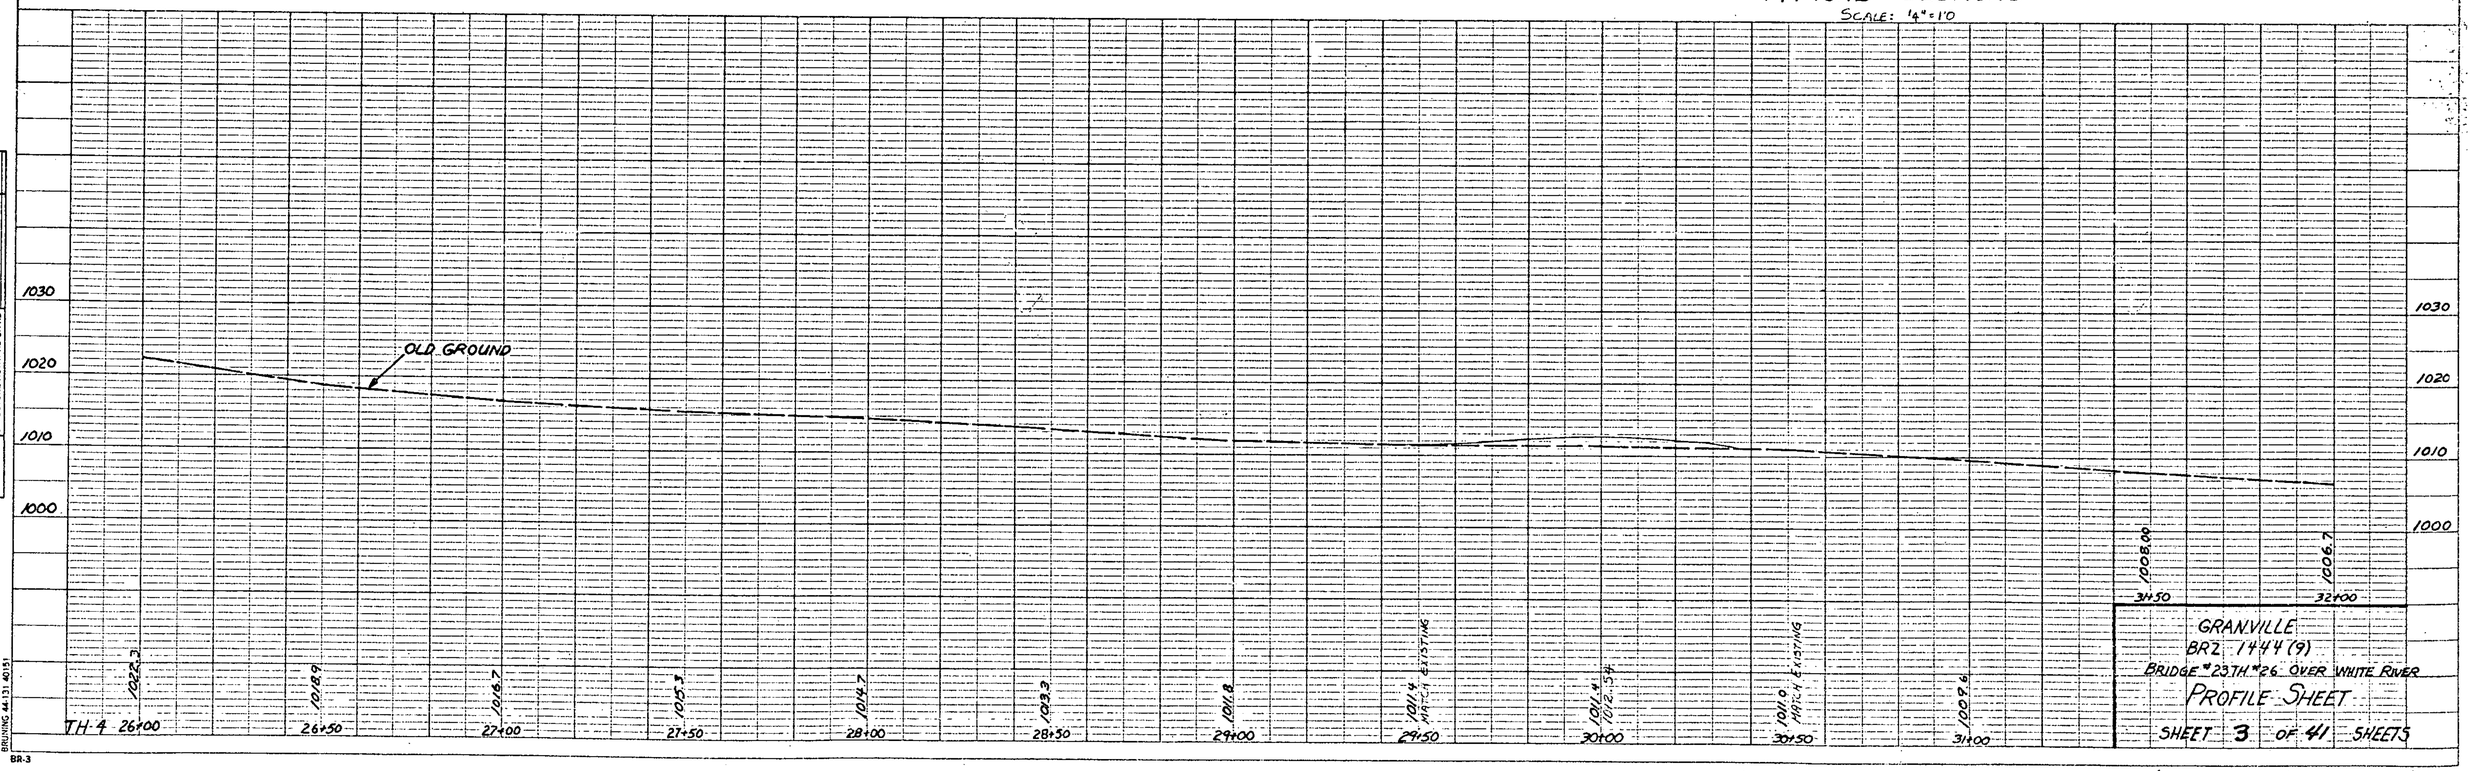

GRANVILLE
BRZ 1444 (9)
BRIDGE #23 TH #26 OVER WHITE RIVER
PROFILE SHEET
SHEET 3 OF 41 SHEETS

PLAN		BY	DATE
SURVEYED			
PLOTTED			
ALIGNMENT CHECKED			
RT. OF WAY CHECKED			
NOTE BOOK			
NO.			

PROFILE		BY	DATE
SURVEYED			
PLOTTED			
GRADES CHECKED			
B.M.'s NOTED			
STRUCTURE NOTATNS CHKD			
NOTE BOOK			
NO.			

BRUNING 44-131 40151

BR-3