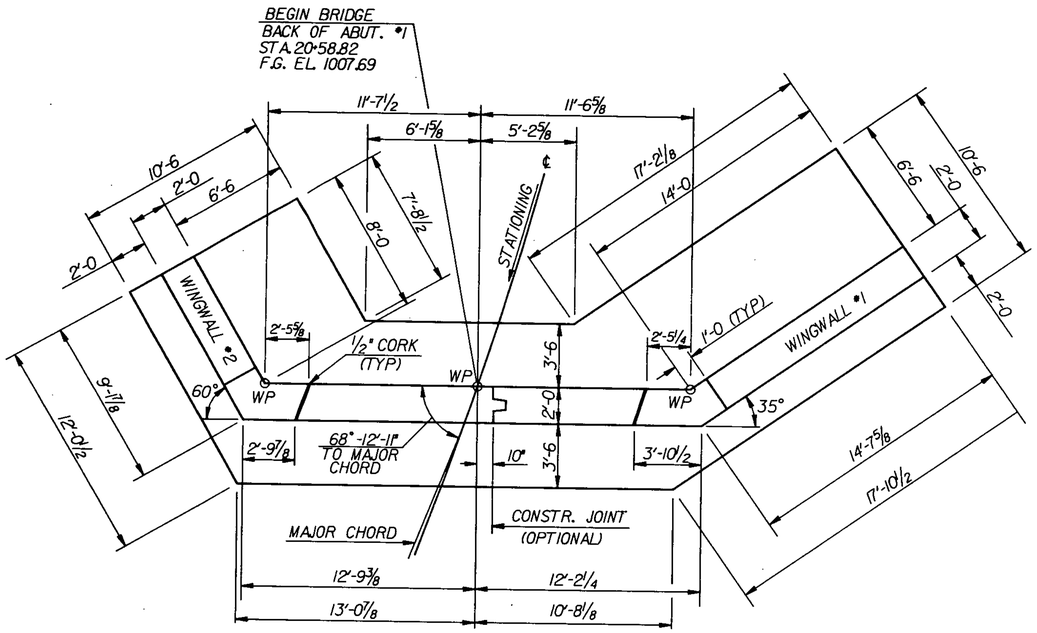

PLAN
SCALE 1/4" = 1'-0

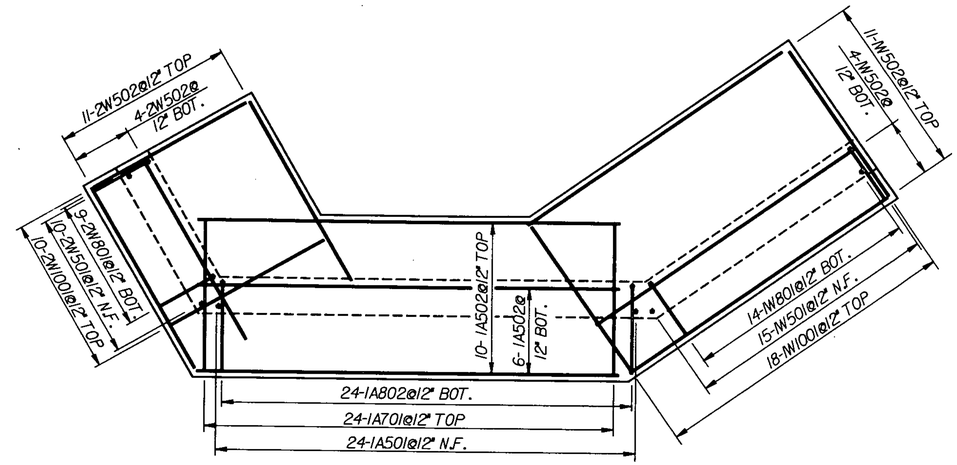

FOOTING REINFORCING PLAN
SCALE 1/4" = 1'-0

NOTES

1. ALL CORK SHALL BE SUBSIDIARY TO THE ITEM CONCRETE, CLASS B.
2. SEE STANDARD SCB-D6-73 FOR DETAILS OF CONSTRUCTION JOINTS.

N.F. - NEAR FACE
F.F. - FAR FACE
E.F. - EACH FACE

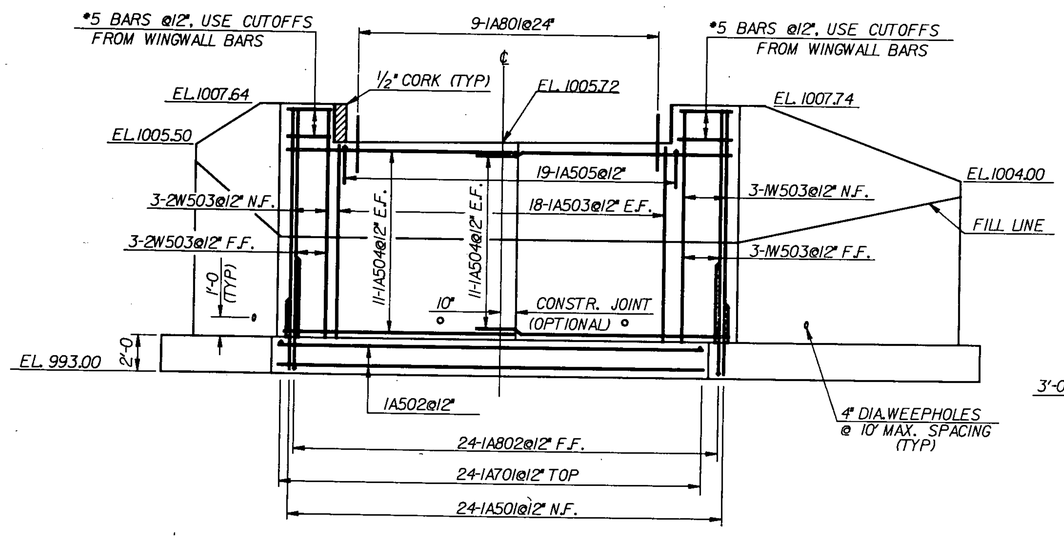

ELEVATION
SCALE 1/4" = 1'-0

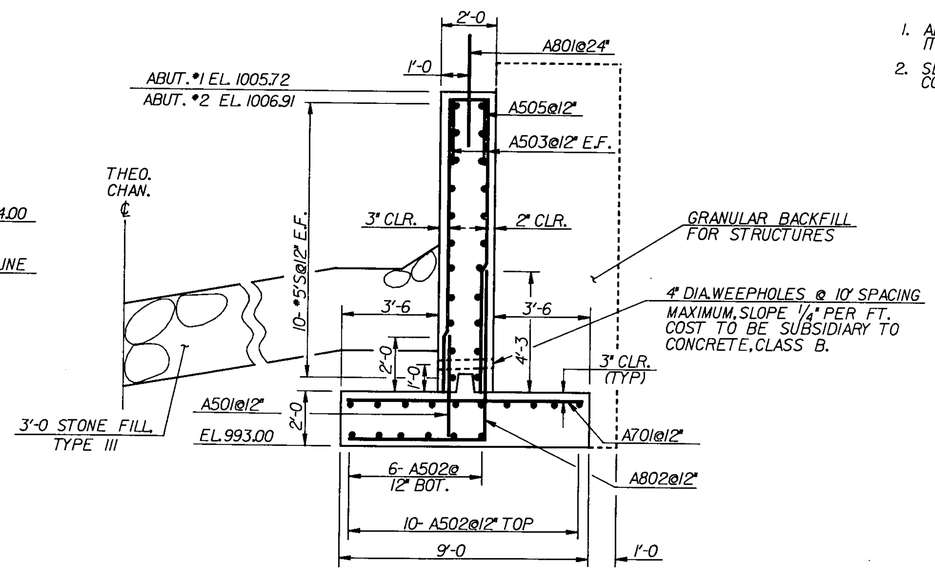

ABUTMENT TYPICAL SECTION
SCALE 3/8" = 1'-0

STATE OF VERMONT
AGENCY OF TRANSPORTATION

Town Of MAIDSTONE	Bridge No. 6
Highway No. T.H. 5	Log Sta. / Surv. Sta. 20+70
ABUTMENT NO. 1 DETAILS	
T. H. 5 OVER DUTTON BROOK	
Designed By D. C. WILLEY	Drawn By D. C. WILLEY
Checked By A. ELWOOD Date 1-85	Bridge Design Supervisor R. S. HAUPT Date 6-84
PROJECT MAIDSTONE	PROJECT NO. BRZ 1447 (4)
L.G.C. Info. QSA:L30,25,163C225AB2.DGN	
Bridge Sheet No.	Sheet 10 of 31

BR-6