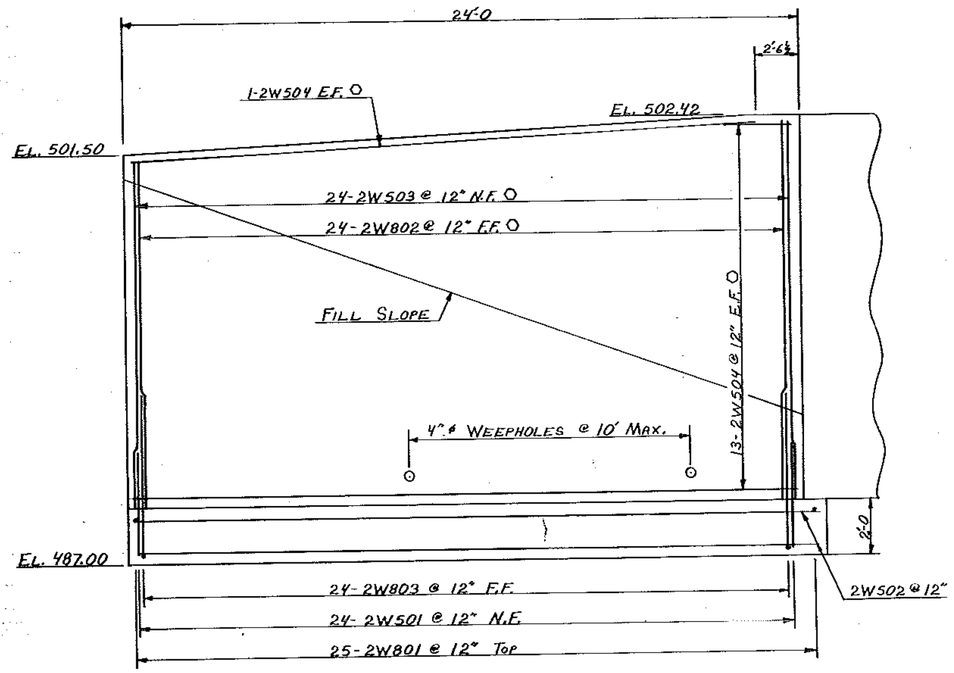

WINGWALL NO. 2 ELEVATION
SCALE ⅜" = 1'-0

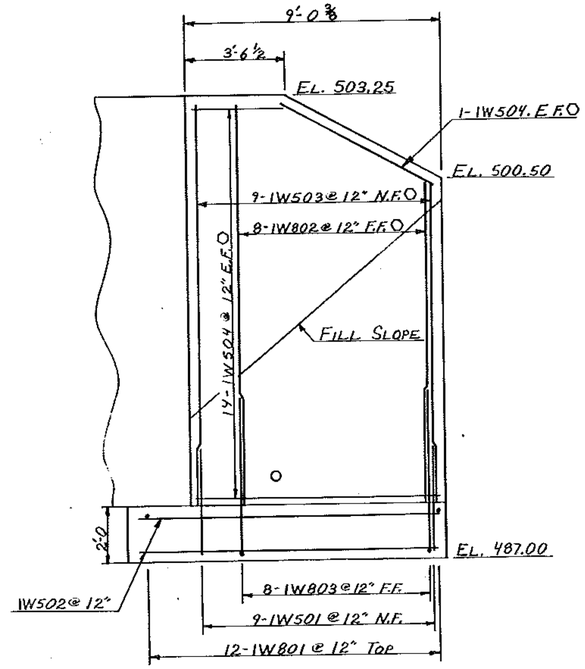

WINGWALL NO. 1 ELEVATION
SCALE ⅜" = 1'-0

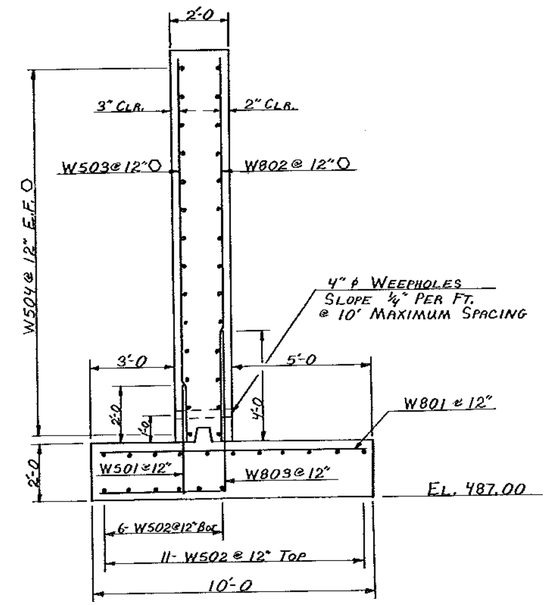

WINGWALL TYPICAL SECTION
SCALE ⅜" = 1'-0

N.F. = NEAR FACE
F.F. = FAR FACE
E.F. = EACH FACE
O INDICATES CUT TO FIT IN FIELD.

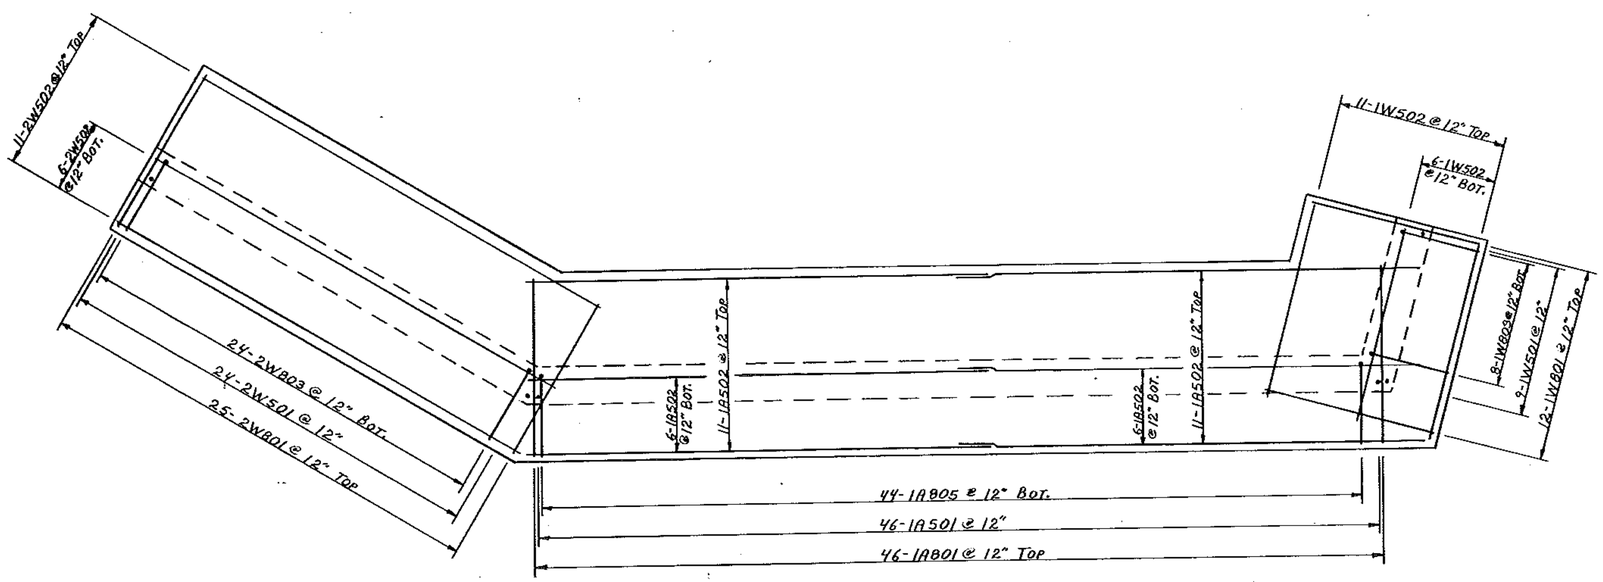

FOOTING REINFORCING PLAN
SCALE ¼" = 1'-0

STATE OF VERMONT
AGENCY OF TRANSPORTATION

Town Of CONCORD	Bridge No. 20
Highway No. T.H. #11	Log Sta. / Surv. Sta.
WINGWALL NO. 1 & NO. 2 DETAILS T.H. #11 OVER MILES STREAM	
Designed By M.J. POLOGRUTO	Drawn By D.C. WILLEY
Checked By G.V. SPULAK Date 4-85	Bridge Design Supervisor R.S. HAUPT Date 3-85
PROJECT CONCORD	PROJECT NO. BRZ 1447(10)
L.&C. Info.	
Bridge Sheet No.	Sheet 11 of 29

BR-6