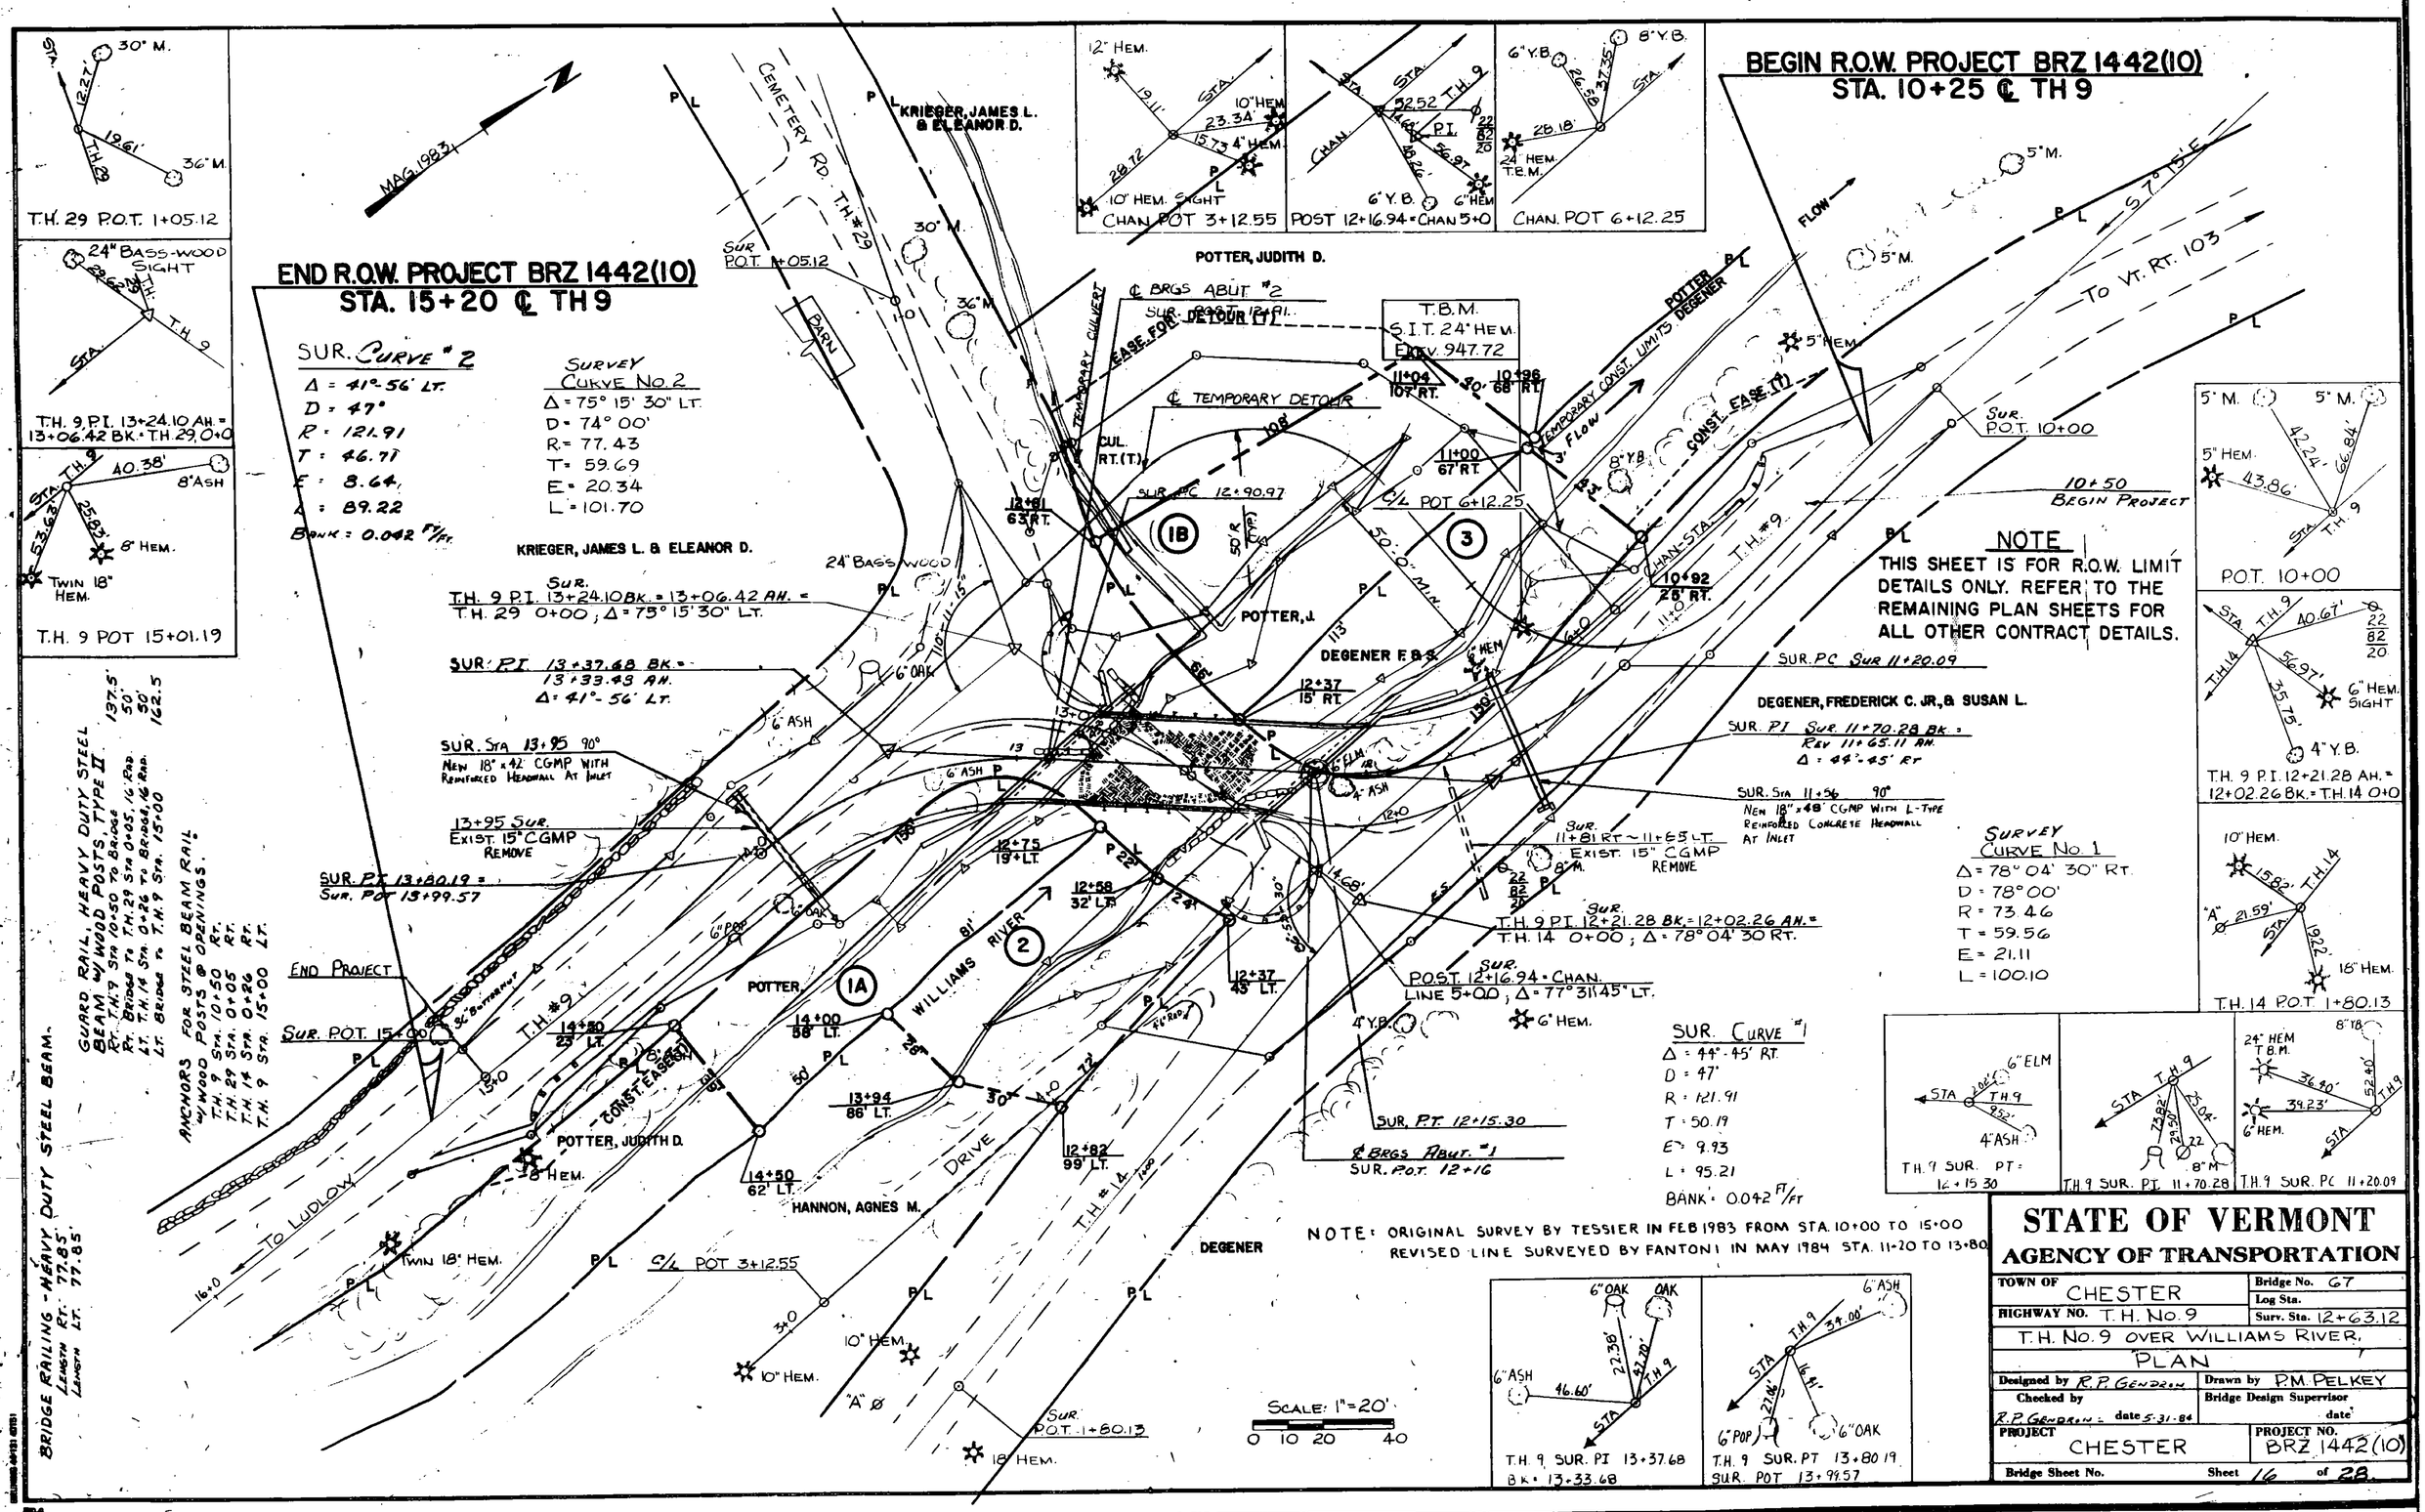

STATE OF VERMONT
AGENCY OF TRANSPORTATION

TOWN OF CHESTER	Bridge No. 67
HIGHWAY NO. T.H. No. 9	Log Sta.
	Surv. Sta. 12+63.12
T.H. No. 9 OVER WILLIAMS RIVER,	
PLAN	
Designed by R.P. GENDRON	Drawn by P.M. PELKEY
Checked by R.P. GENDRON date 5-31-84	Bridge Design Supervisor date
PROJECT CHESTER	PROJECT NO. BRZ 1442(10)
Bridge Sheet No.	Sheet 16 of 28