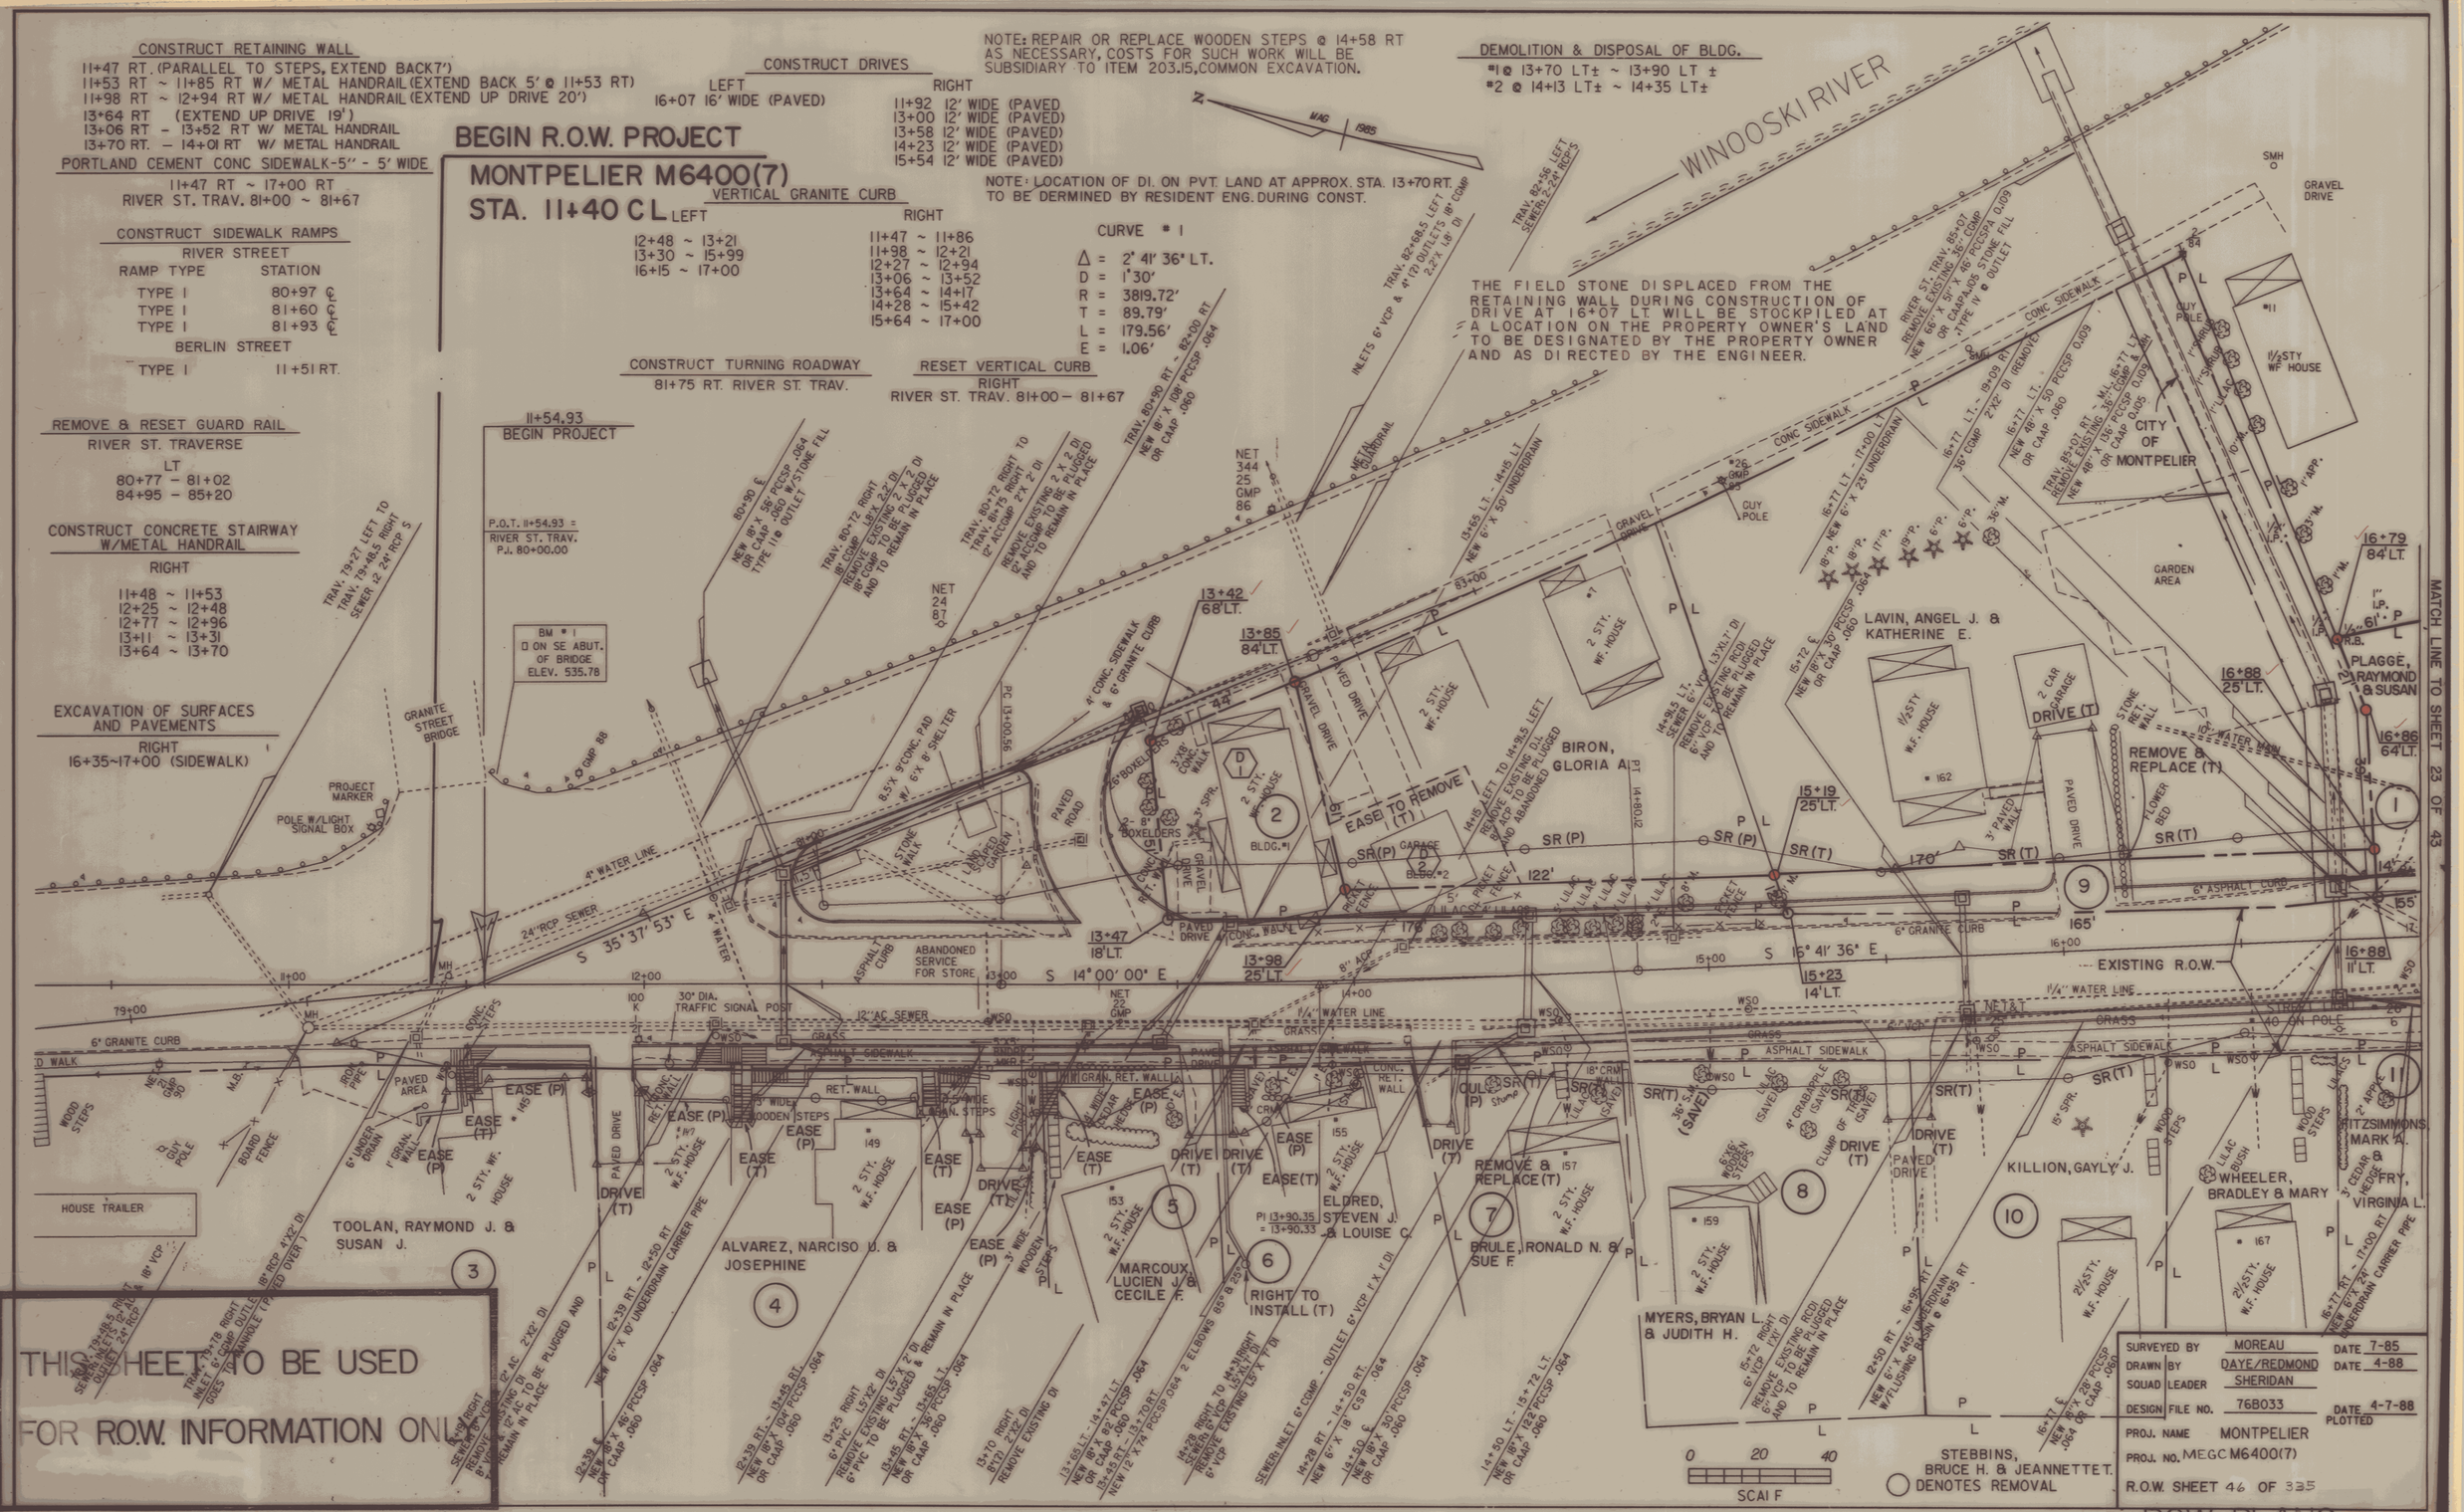

CONSTRUCT RETAINING WALL
11+47 RT. (PARALLEL TO STEPS, EXTEND BACK 7')
11+53 RT ~ 11+85 RT W/ METAL HANDRAIL (EXTEND BACK 5' @ 11+53 RT)
11+98 RT ~ 12+94 RT W/ METAL HANDRAIL (EXTEND UP DRIVE 20')
13+64 RT (EXTEND UP DRIVE 19')
13+06 RT - 13+52 RT W/ METAL HANDRAIL
13+70 RT. - 14+01 RT W/ METAL HANDRAIL
PORTLAND CEMENT CONC SIDEWALK-5" - 5' WIDE
11+47 RT ~ 17+00 RT
RIVER ST. TRAV. 81+00 ~ 81+67
CONSTRUCT SIDEWALK RAMPS
RIVER STREET
RAMP TYPE STATION
TYPE I 80+97 ℄
TYPE I 81+60 ℄
TYPE I 81+93 ℄
BERLIN STREET
TYPE I 11+51 RT.
REMOVE & RESET GUARD RAIL
RIVER ST. TRAVERSE
LT
80+77 - 81+02
84+95 - 85+20
CONSTRUCT CONCRETE STAIRWAY W/METAL HANDRAIL
RIGHT
11+48 ~ 11+53
12+25 ~ 12+48
12+77 ~ 12+96
13+11 ~ 13+31
13+64 ~ 13+70
EXCAVATION OF SURFACES AND PAVEMENTS
RIGHT
16+35~17+00 (SIDEWALK)
BEGIN R.O.W. PROJECT
MONTPELIER M6400(7)
STA. 11+40 CL
CONSTRUCT DRIVES
LEFT
16+07 16' WIDE (PAVED)
RIGHT
11+92 12' WIDE (PAVED)
13+00 12' WIDE (PAVED)
13+58 12' WIDE (PAVED)
14+23 12' WIDE (PAVED)
15+54 12' WIDE (PAVED)
VERTICAL GRANITE CURB
LEFT
12+48 ~ 13+21
13+30 ~ 15+99
16+15 ~ 17+00
RIGHT
11+47 ~ 11+86
11+98 ~ 12+21
12+27 ~ 12+94
13+06 ~ 13+52
13+64 ~ 14+17
14+28 ~ 15+42
15+64 ~ 17+00
CONSTRUCT TURNING ROADWAY
81+75 RT. RIVER ST. TRAV.
RESET VERTICAL CURB
RIGHT
RIVER ST. TRAV. 81+00 - 81+67
NOTE: REPAIR OR REPLACE WOODEN STEPS @ 14+58 RT AS NECESSARY, COSTS FOR SUCH WORK WILL BE SUBSIDIARY TO ITEM 203.15, COMMON EXCAVATION.
NOTE: LOCATION OF DI. ON PVT. LAND AT APPROX. STA. 13+70 RT. TO BE DERMINED BY RESIDENT ENG. DURING CONST.
CURVE #1
Δ = 2° 41' 36" LT.
D = 1°30'
R = 3819.72'
T = 89.79'
L = 179.56'
E = 1.06'
DEMOLITION & DISPOSAL OF BLDG.
#1 @ 13+70 LT± ~ 13+90 LT ±
#2 @ 14+13 LT± ~ 14+35 LT±
THE FIELD STONE DISPLACED FROM THE RETAINING WALL DURING CONSTRUCTION OF DRIVE AT 16+07 LT WILL BE STOCKPILED AT A LOCATION ON THE PROPERTY OWNER'S LAND TO BE DESIGNATED BY THE PROPERTY OWNER AND AS DIRECTED BY THE ENGINEER.
WINOOSKI RIVER
11+54.93 BEGIN PROJECT
P.O.T. 11+54.93 = RIVER ST. TRAV. P.I. 80+00.00
BM #1 ☐ ON SE ABUT. OF BRIDGE ELEV. 535.78
GRANITE STREET BRIDGE
PROJECT MARKER
POLE W/LIGHT SIGNAL BOX
S 35° 37' 53" E
S 14° 00' 00" E
S 16° 41' 36" E
EXISTING R.O.W.
CITY OF MONTPELIER
LAVIN, ANGEL J. & KATHERINE E.
BIRON, GLORIA A.
PLAGGE, RAYMOND & SUSAN
REMOVE & REPLACE (T)
TOOLAN, RAYMOND J. & SUSAN J.
ALVAREZ, NARCISO U. & JOSEPHINE
MARCOUX, LUCIEN J. & CECILE F.
ELDRED, STEVEN J. & LOUISE C.
RIGHT TO INSTALL (T)
BRULE, RONALD N. & SUE F.
MYERS, BRYAN L. & JUDITH H.
KILLION, GAYLY J.
WHEELER, BRADLEY & MARY
FITZSIMMONS, MARK A. & FRY, VIRGINIA L.
STEBBINS, BRUCE H. & JEANNETTE T.
HOUSE TRAILER
MATCH LINE TO SHEET 23 OF 43
SCALE
0 20 40
○ DENOTES REMOVAL
THIS SHEET TO BE USED FOR R.O.W. INFORMATION ONLY
SURVEYED BY MOREAU DATE 7-85
DRAWN BY DAYE/REDMOND DATE 4-88
SQUAD LEADER SHERIDAN
DESIGN FILE NO. 76B033 DATE 4-7-88 PLOTTED
PROJ. NAME MONTPELIER
PROJ. NO. MEGC M6400(7)
R.O.W. SHEET 46 OF 335
R.O.W. PLANS