





58+67 Lt. Evergreen Tree
 4' to 5' Colorado Blue Spruce
 Tree to be planted outside of
 the R.O.W. limits in a location
 which is mutually agreeable with
 the property owner and the resident
 engineer.

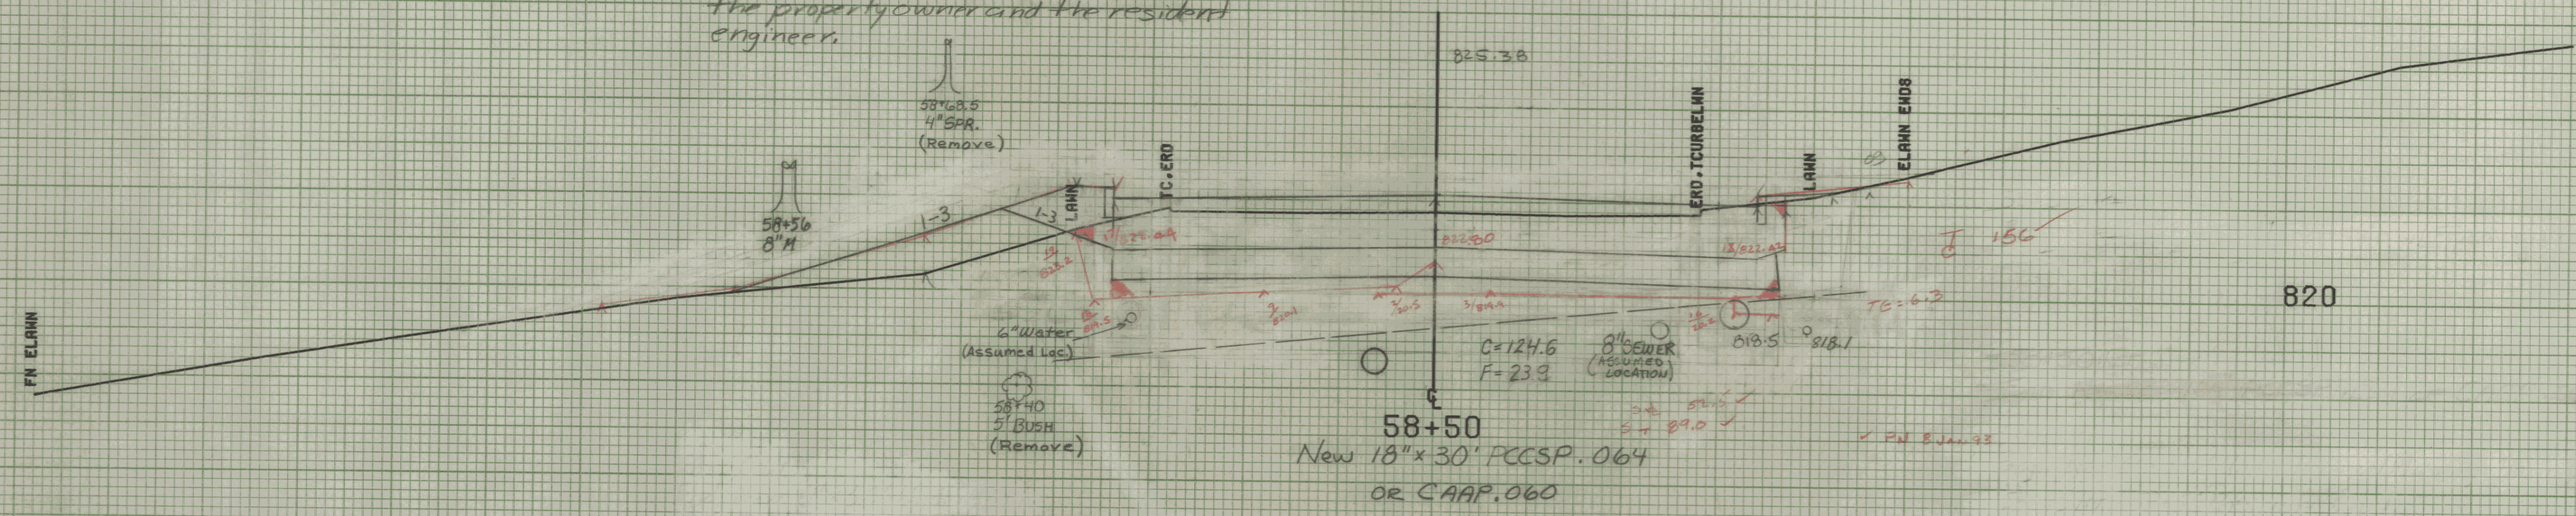

58+20 Lt and 58+40 Lt
 Transplanting Trees
 (Est. 5 @ 58+20 and Est. 5 @ 58+40)
 Transplants to be located along
 southerly property line, 58+50 ±

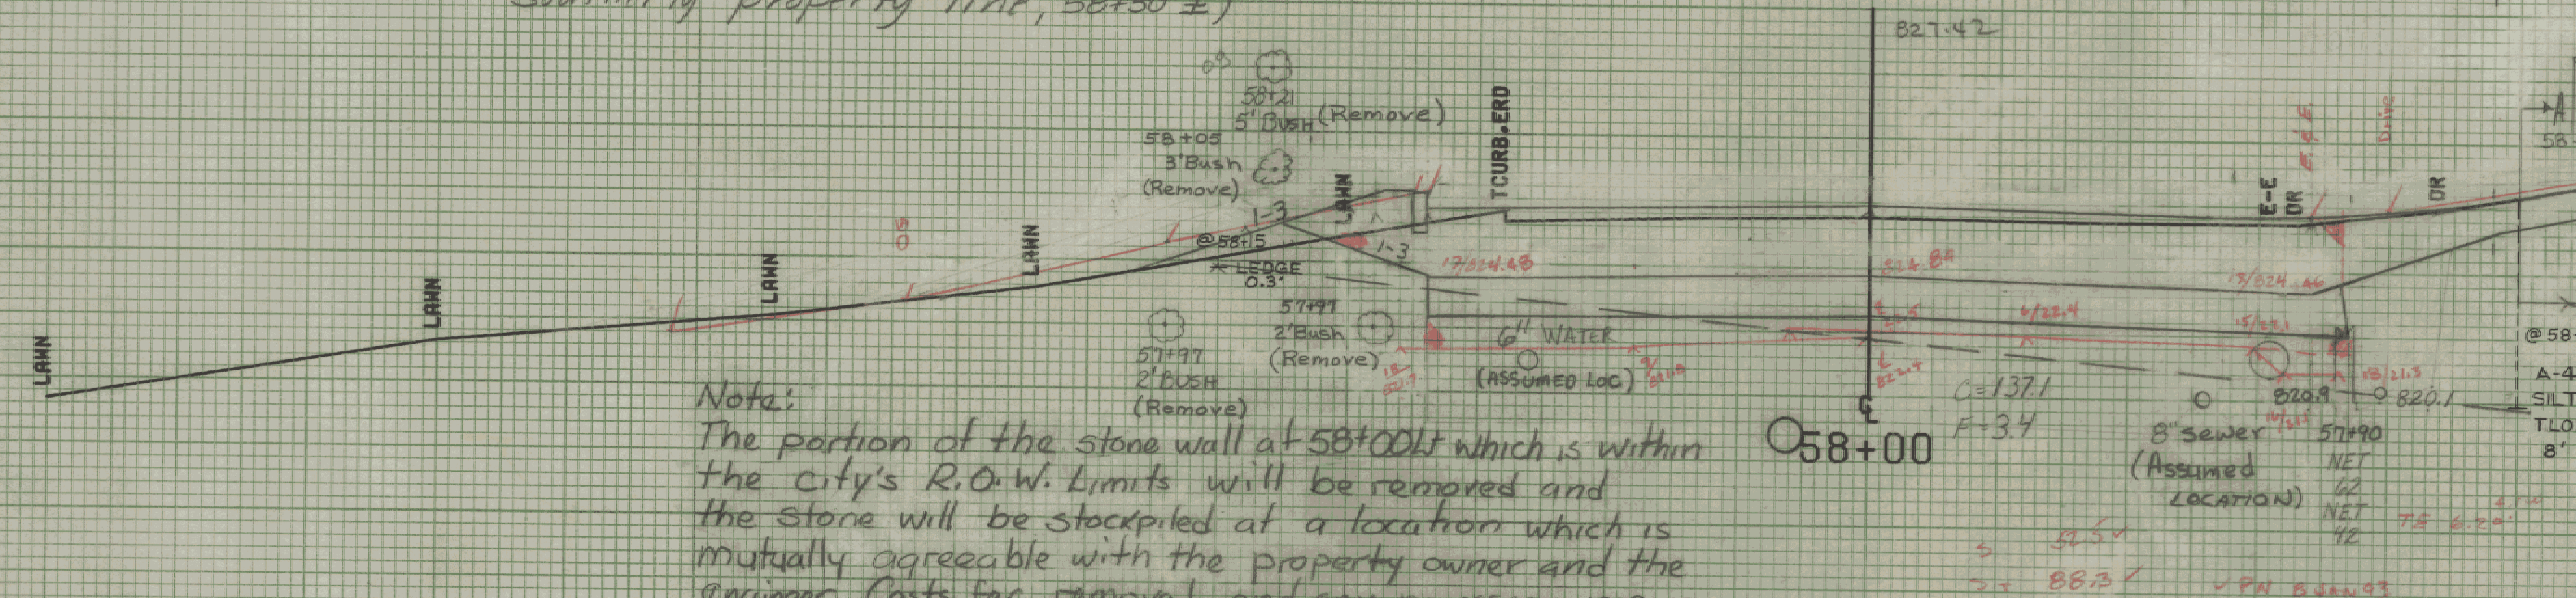

Note:
 The portion of the stone wall at 58+00 Lt which is within
 the city's R.O.W. limits will be removed and
 the stone will be stockpiled at a location which is
 mutually agreeable with the property owner and the
 engineer. Costs for removal and any necessary repair
 of the wall will be paid under item 602.20 (Mod), Dry
 Rubble Masonry. These costs will be non-government
 participating.

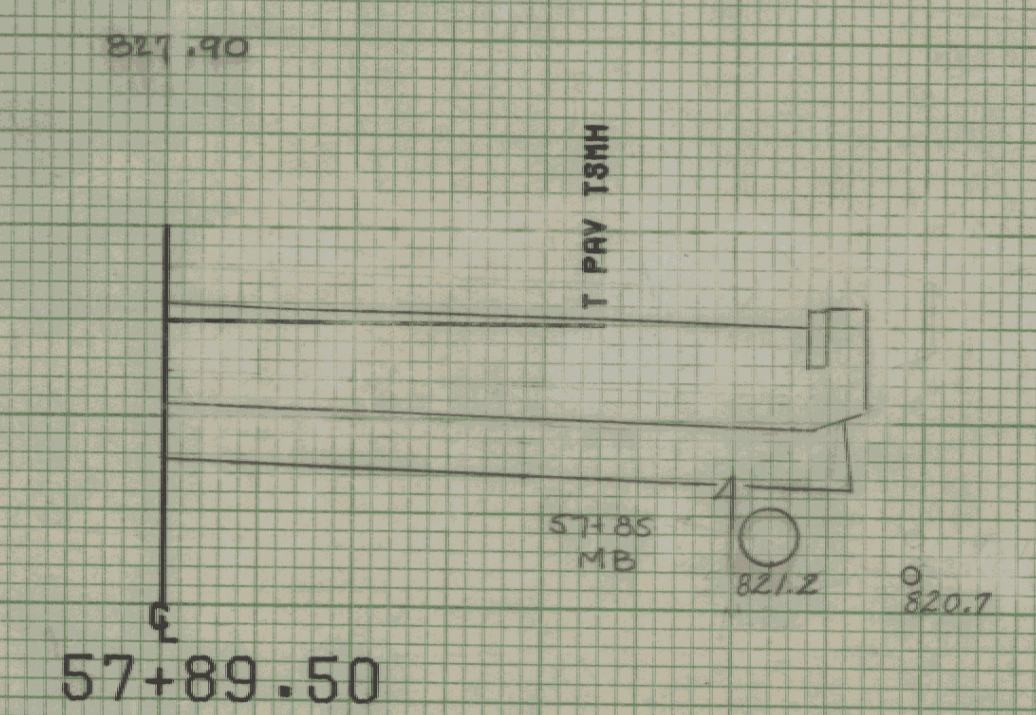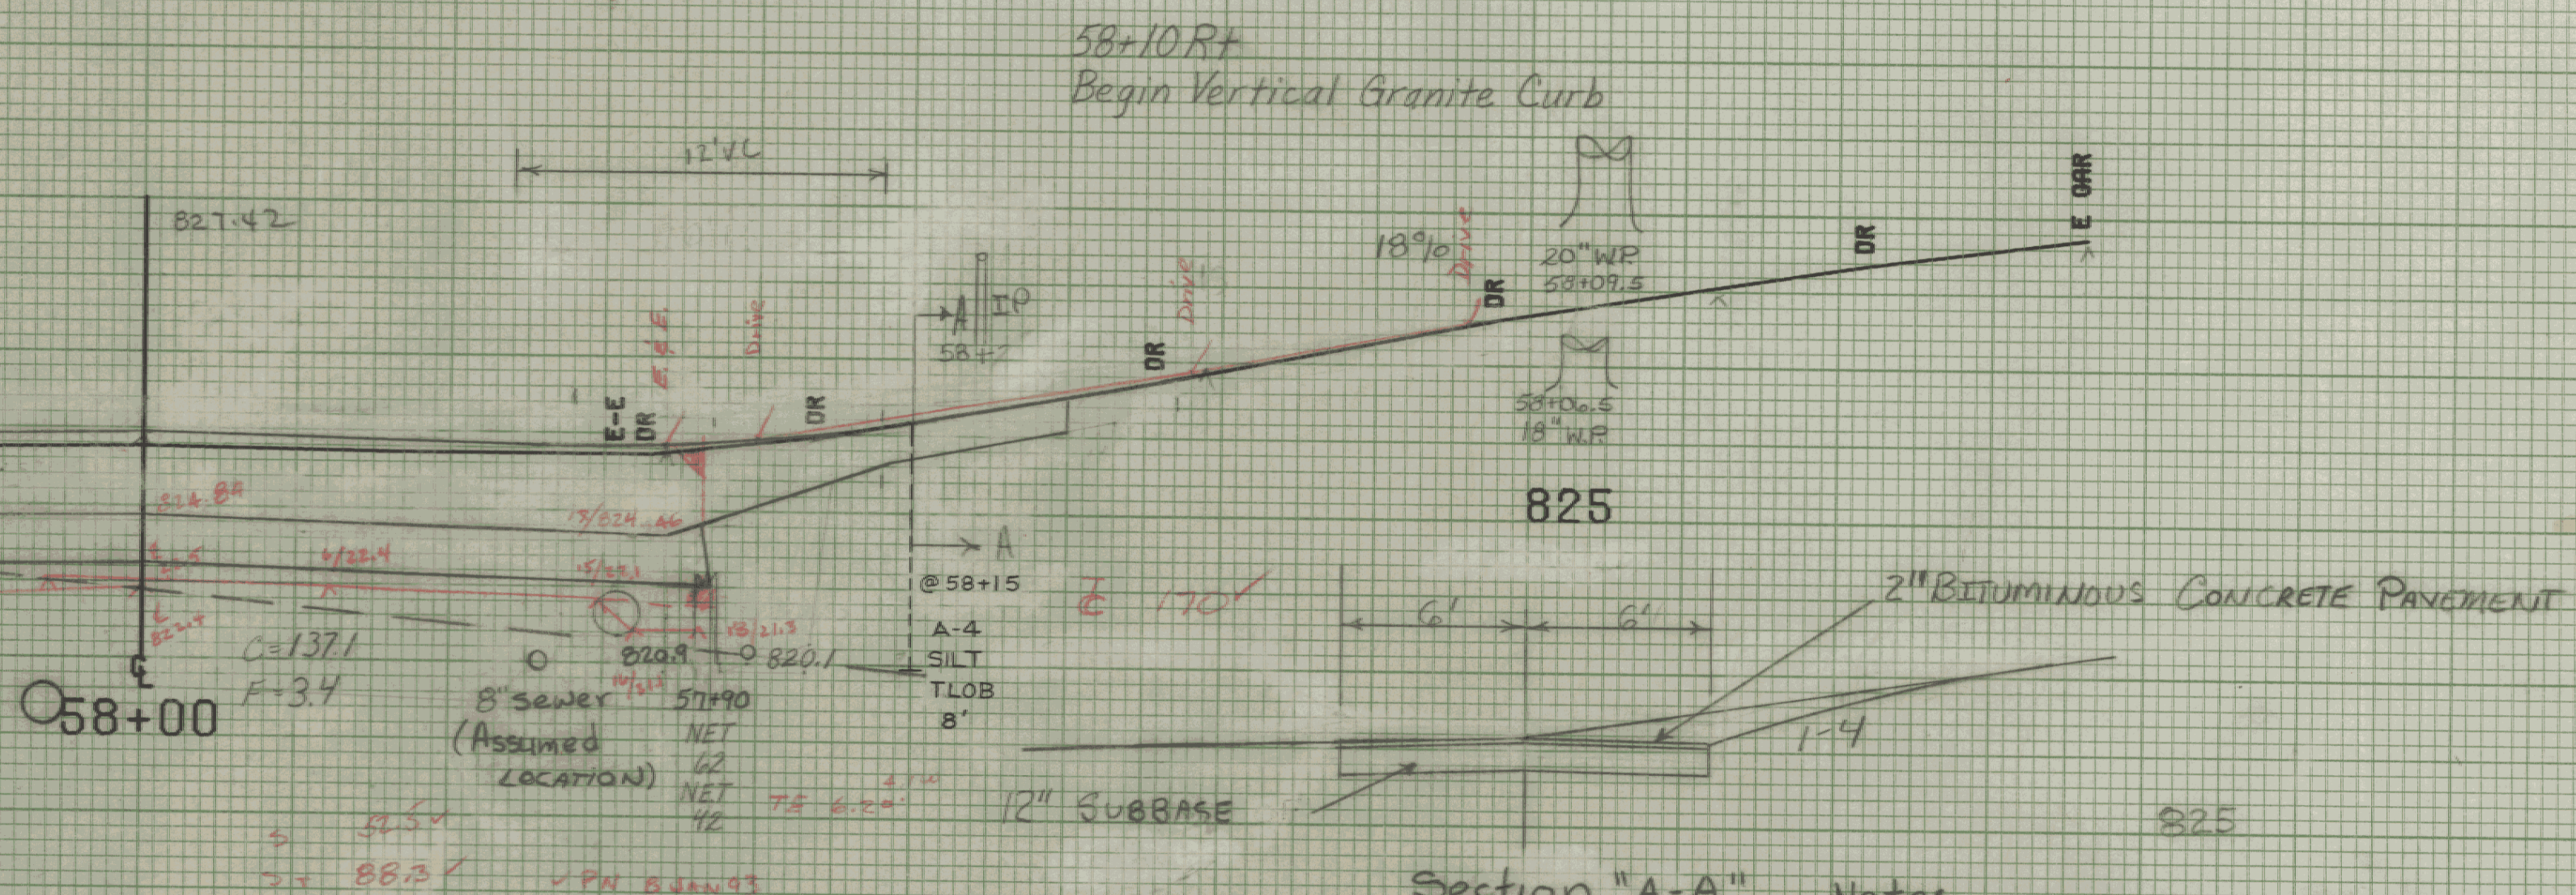

58+00 Rt
 Construct Drive
 (12' Wide, Paved)

57+93 Rt
 End Vertical Granite Curb

57+88 Rt
 Exist. Sewer Manhole - Retain
 Adjust Elev. of Manhole
 Non-Gov't. Part

57+85 Rt
 Relocate Mailbox, Single Support

Section "A-A"

Note:
 Fieldstone Removed From Wall @ Sta 57+93 Rt
 Is To Be Stockpiled At A Location Specified
 By The Engineer. Payment For Removal Of The
 Fieldstone, And/Or Repair To The Stone
 Wall, Will Be Under Item 602.20, Dry
 Rubble Masonry And Shall Be Non-Gov't.
 Participating.

FROM STA.	57+89.50	TO STA.	58+50
PROJECT NAME	MONTPELIER	MAIN	7
NO. MEGC-	M6400(7)	PLOTTED	08/07/85
SURVEYED BY	KASTNER-MOREAU	JUNE 1985	
SHEET	27	OF 335	SHEETS

SCALE 1" = 5 FEET