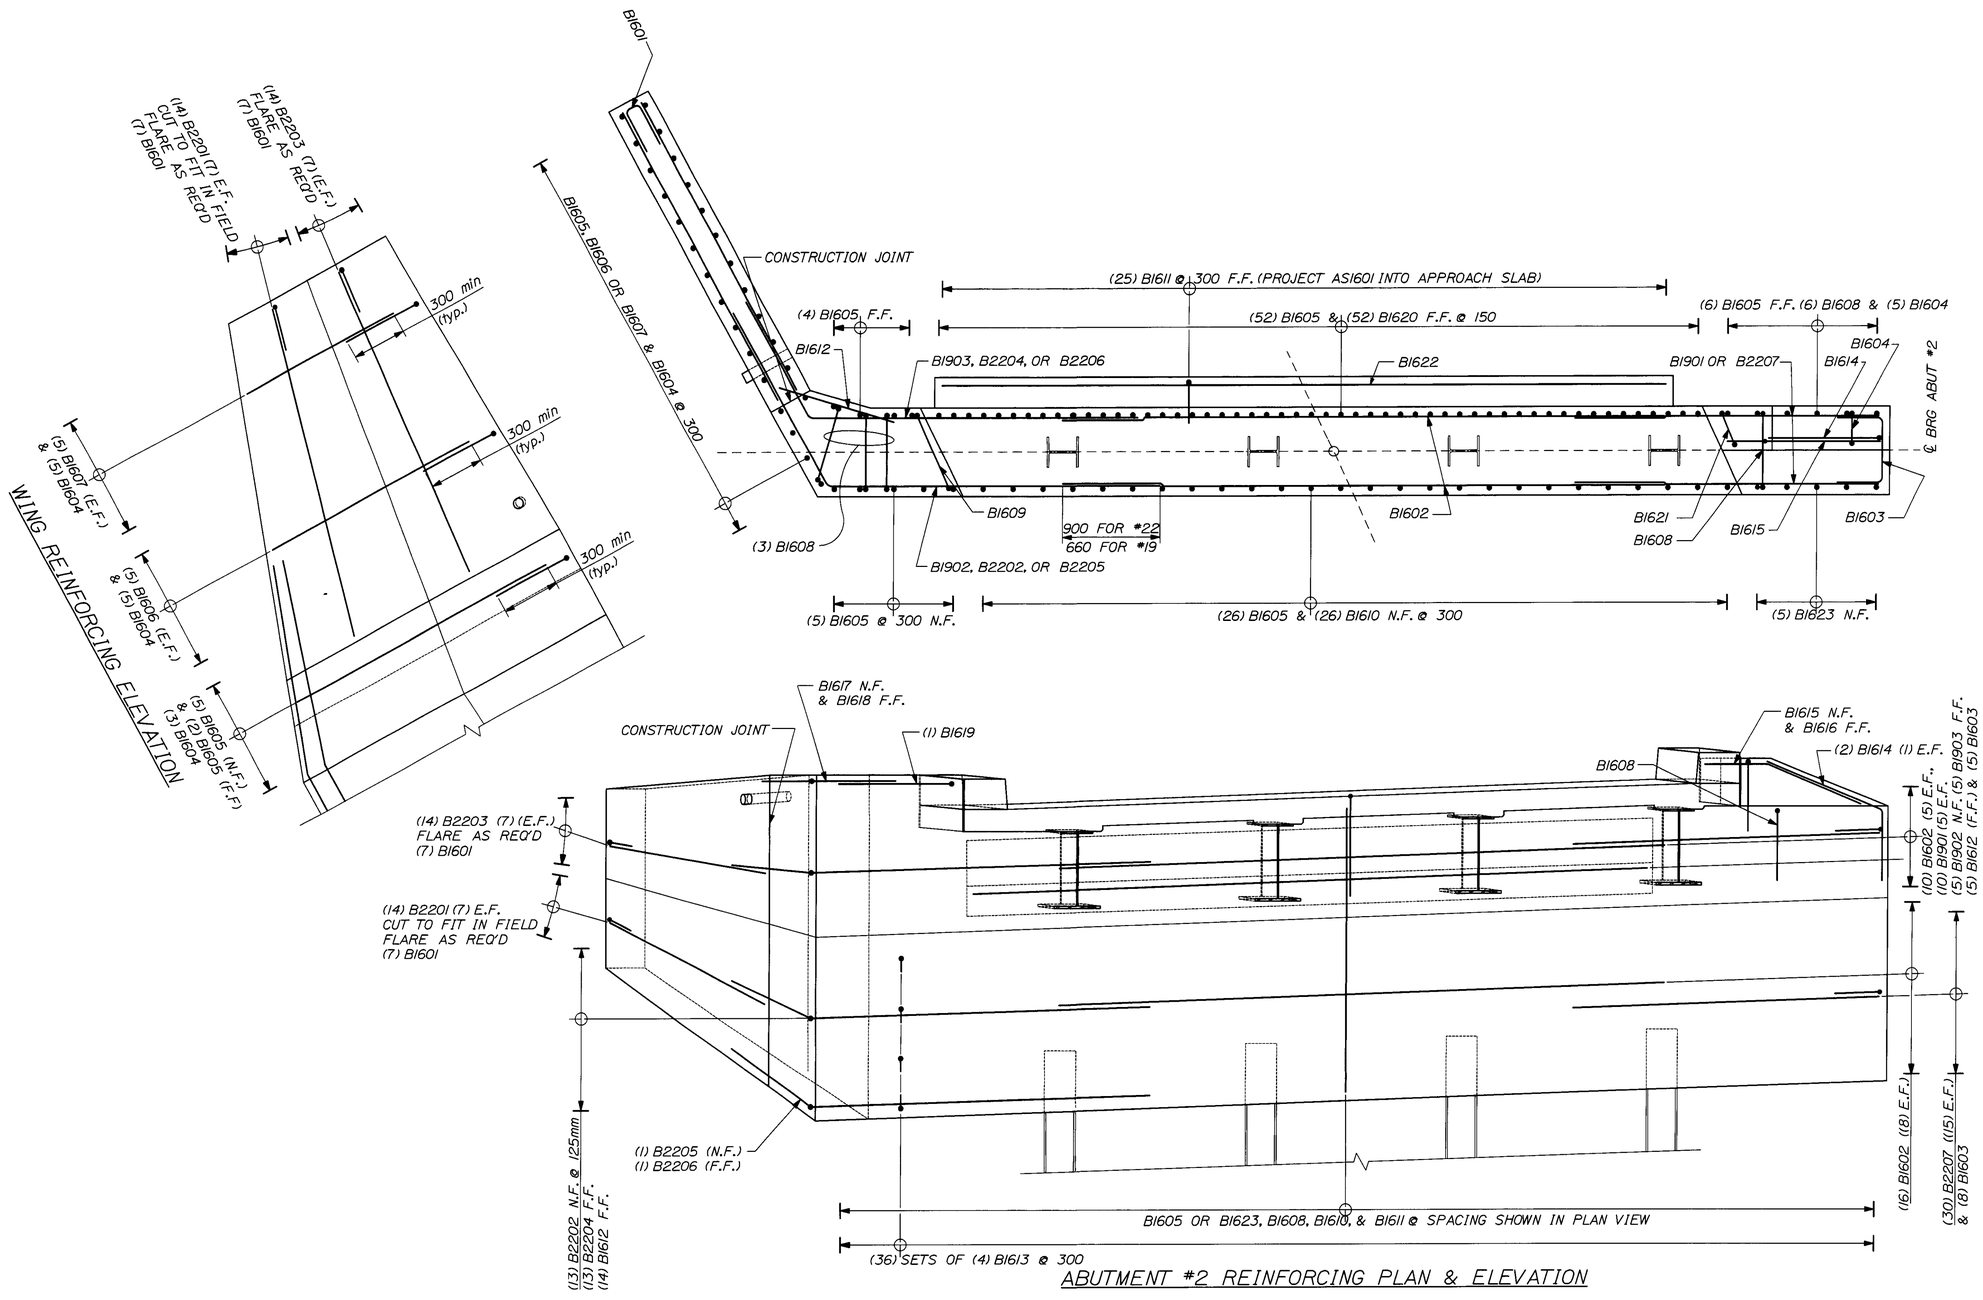

ABUTMENT #2 REINFORCING PLAN & ELEVATION

Filename \76_br_08_BURKE A4.dgn Workgroup Structures Division Username Eric Calderwood Date 4/3/2009

CALDERWOOD ENGINEERING, ETC.
STRUCTURAL ENGINEERING • DETAILING SERVICES
222 RIVER ROAD, RICHMOND, ME 04357 PH/FX (207)737-4601

PREPARED FOR AUSTIN CONST., INC

BURKE - VALUE ENGINEERING
PROJ. BRZ 1447 (15)

STATE OF MAINE — ERIC C. CALDERWOOD — NO. 5711 — LICENSED PROFESSIONAL ENGINEER

9099

P.E. NUMBER

DATE NOV 2008

	BY	DATE
DESIGN-DETAILED	ETC	NOV 08
CHECKED-REVIEWED		
REVISIONS 1	NO CHANGE THIS SHT	JAN 09
REVISIONS 2	NO CHANGE THIS SHT	MAR 09
REVISIONS 3	NO CHANGE THIS SHT	APR 09
REVISIONS 4		
FIELD CHANGES		

BURKE
VALUE ENGINEERED DESIGN

ABUT. #2 REINFORCING PLAN & ELEV.

SHEET NUMBER

A4