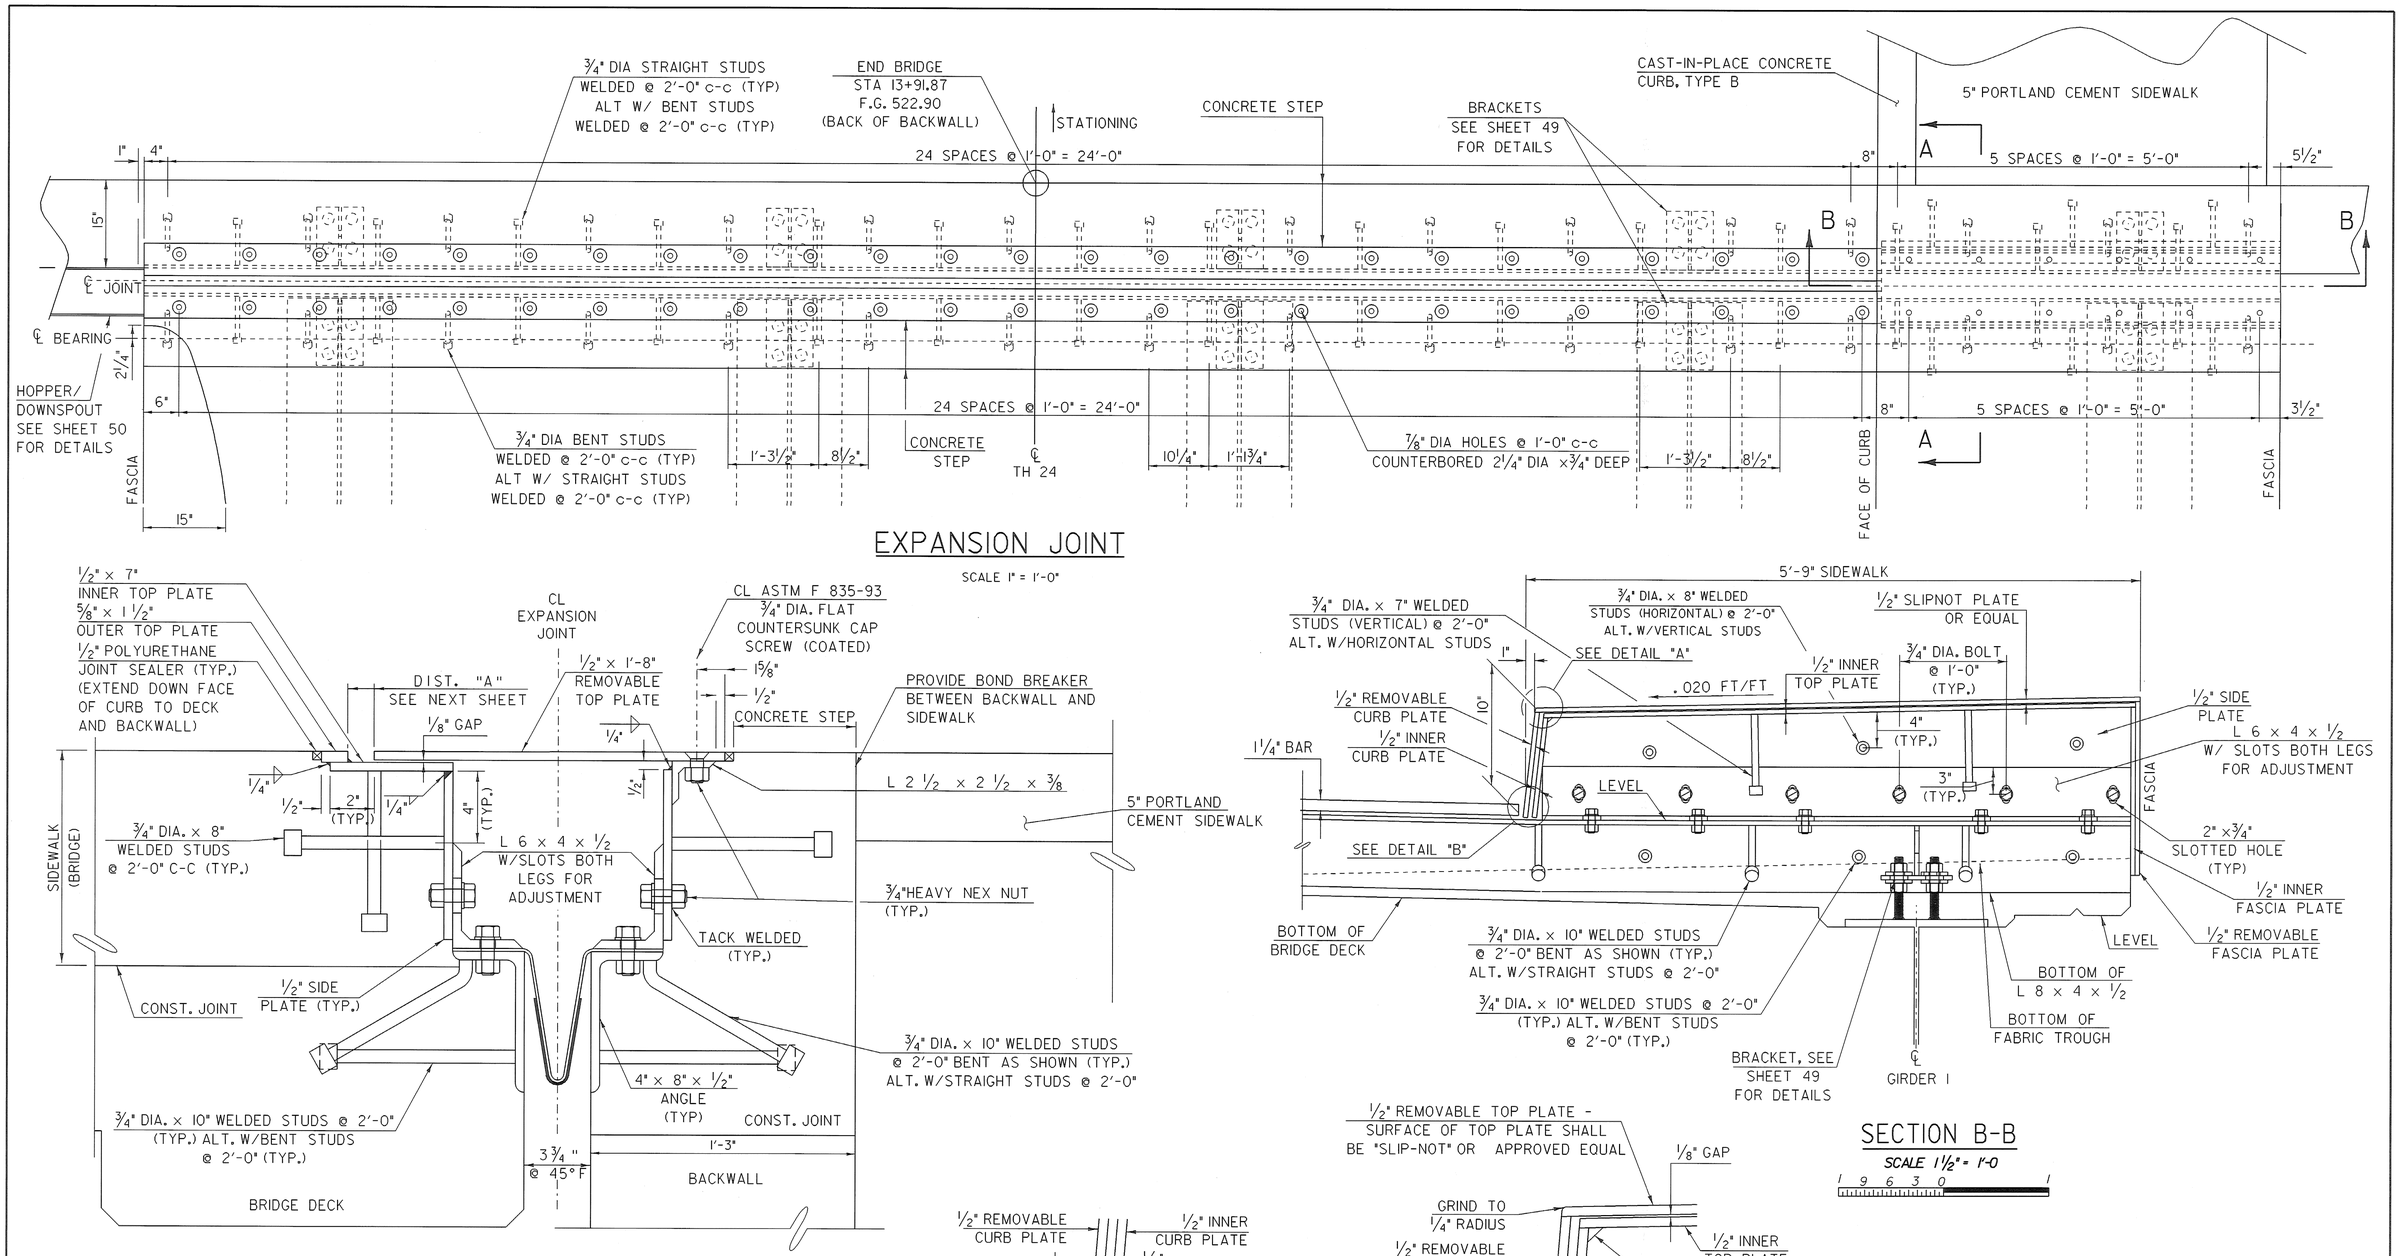

EXPANSION JOINT

SCALE 1" = 1'-0"

SECTION A-A THROUGH JOINT

SCALE 3" = 1'-0

SECTION B-B

SCALE 1 1/2" = 1'-0

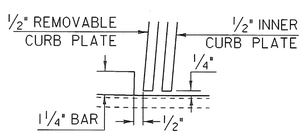

DETAIL "B"

SCALE 3" = 1'-0

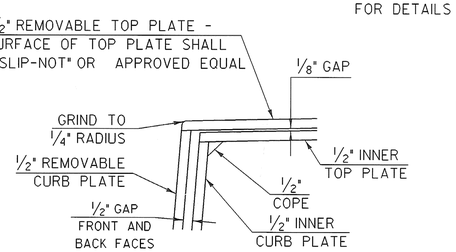

DETAIL "A"

SCALE 3" = 1'-0

SHEET NAME: EXPANSION JOINT DETAILS SHEET 1	
PROJECT NAME: POWNAL	HIGHWAY NO.: TH 24
PROJECT NUMBER: BRZ 1441(19) C/2	BRIDGE NO.: 41
	OVER: HOOSIC RIVER
FILE NAME: /87e045/str/se045exp.dgn	PLOT DATE: 08-FEB-2008
PROJECT MANAGER: R. WHITCOMB	DRAWN BY: T. FILLBACH
DESIGNED BY: T. FILLBACH/C. CARLSON	IPARM NAME: se045expl.i
BRIDGE SHEET NUMBER:	SHEET 48 OF 108